


DROUGHT TOLERANT		NATIVE		SALT TOLERANT	
YES	NO	YES	NO	YES	NO
X		X		X	
X		X		X	
X		X		X	
X		X		X	
X		X		X	
	X	X			X


DROUGHT TOLERANT		NATIVE		SALT TOLERANT	
YES	NO	YES	NO	YES	NO
X		X		X	
X		X		X	
X		X		X	
X		X		X	
X		X		X	
	X	X			X
X		X		X	

[illegible]

DROUGHT TOLERANT				SALT TOLERANT	
YES	NO	YES	NO	YES	NO
X		X		X	
X		X		X	
X		X		X	
X		X		X	
X		X		X	
X		X		X	
X		X		X	
X		X		X	
X		X		X	
X		X		X	
X		X		X	
X		X		X	
X		X		X	

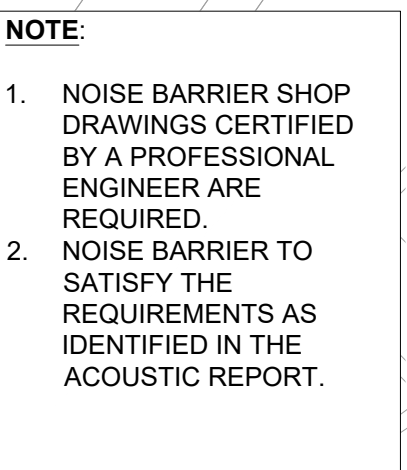

4.0m HIGH & 52m LONG
SOUND BARRIER DURISOL
NOISE WALL - OR
EQUIVALENT ALTERNATE,
1004B NATURAL COLOUR.
WALL TO BE DESIGNED
AND APPROVED BY AN
STRUCTURAL ENGINEER.
PROVIDE SHOP
DRAWINGS

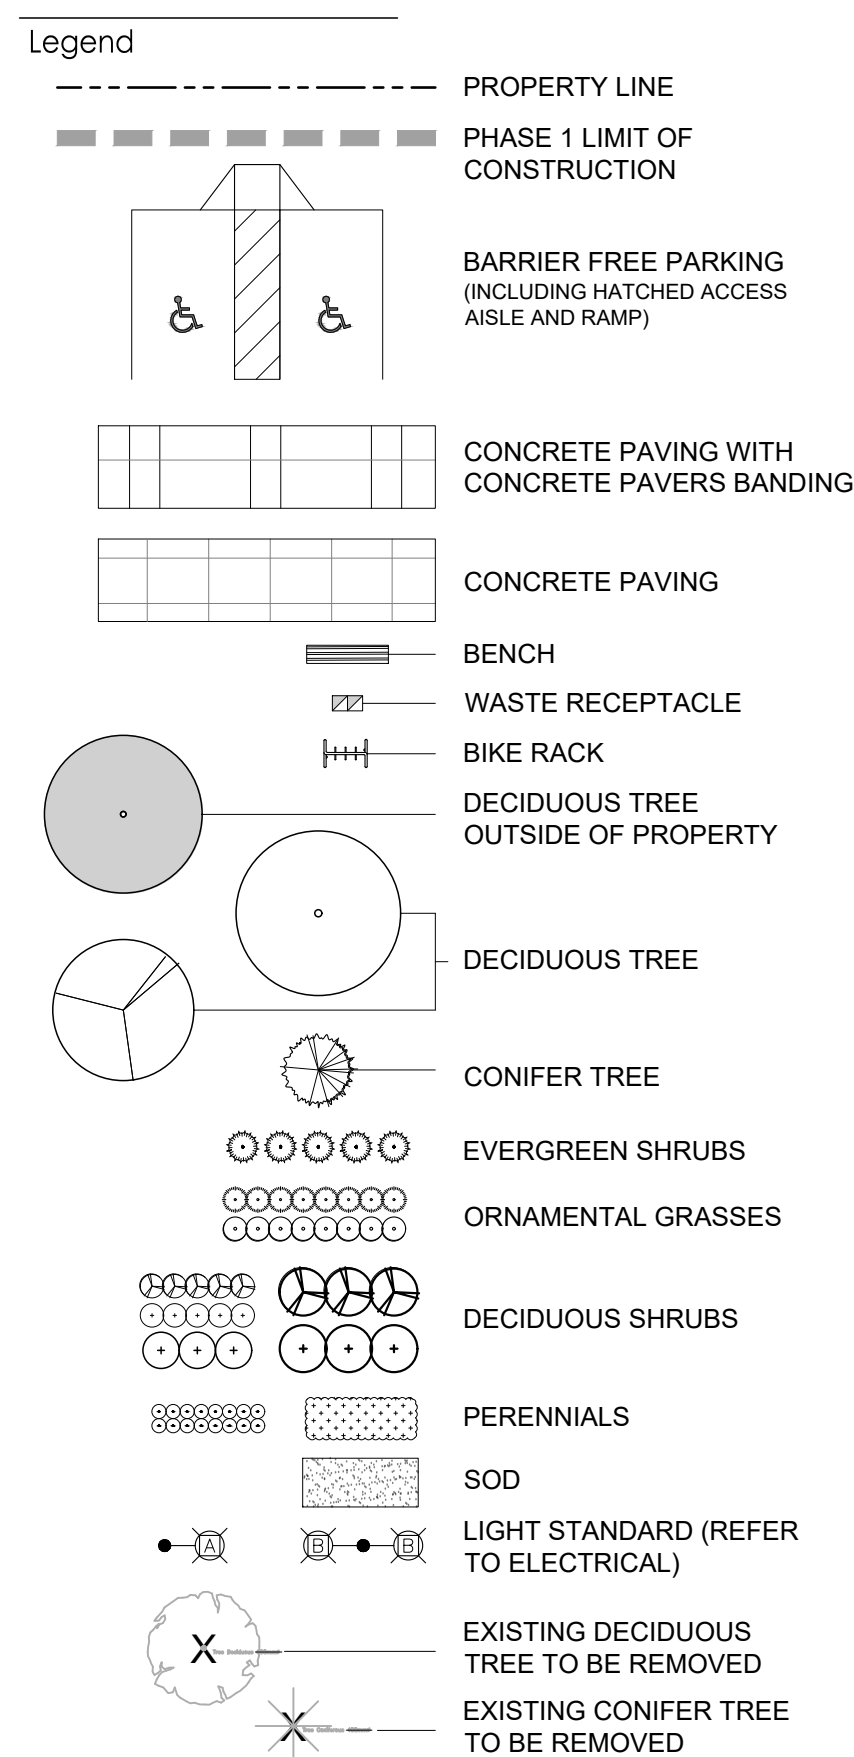

Notes

Benchmark

Revision	By	Appd	YYYY.MM.
6 SPA SUBMISSION	CM/ND	MD	2023.03
5 SPA SUBMISSION	CM/ND	MD	2023.02
4 THIRD SPA SUBMISSION	CM/ND	MD	2022.11
3 SECOND SPA SUBMISSION	CM/ND	MD	2022.08
2 FIRST SPA SUBMISSION	JH	JNV	2022.05
1 ISSUED FOR SITE PLAN APPROVAL	CM/ND	MD	2022.04

File Name:	CM	CM/MD	MD	2023.03
T606228891-PRUDHOMMES-PLN-COMM SITE	Dwn.	Dscr.	Chkd.	YYYY.MM



Client/Project Logo

Client/Project
PRUDHOMMES GENERAL PARTNER INC.

PRUDHOMMES LANDING

TOWN OF LINCOLN, ONTARIO

Title
LANDSCAPE PLAN - PHASE 1

Project No. _____ Scale _____

Revision	Sheet
	1 of 1

Drawing No.
L 101

L-101

L-101