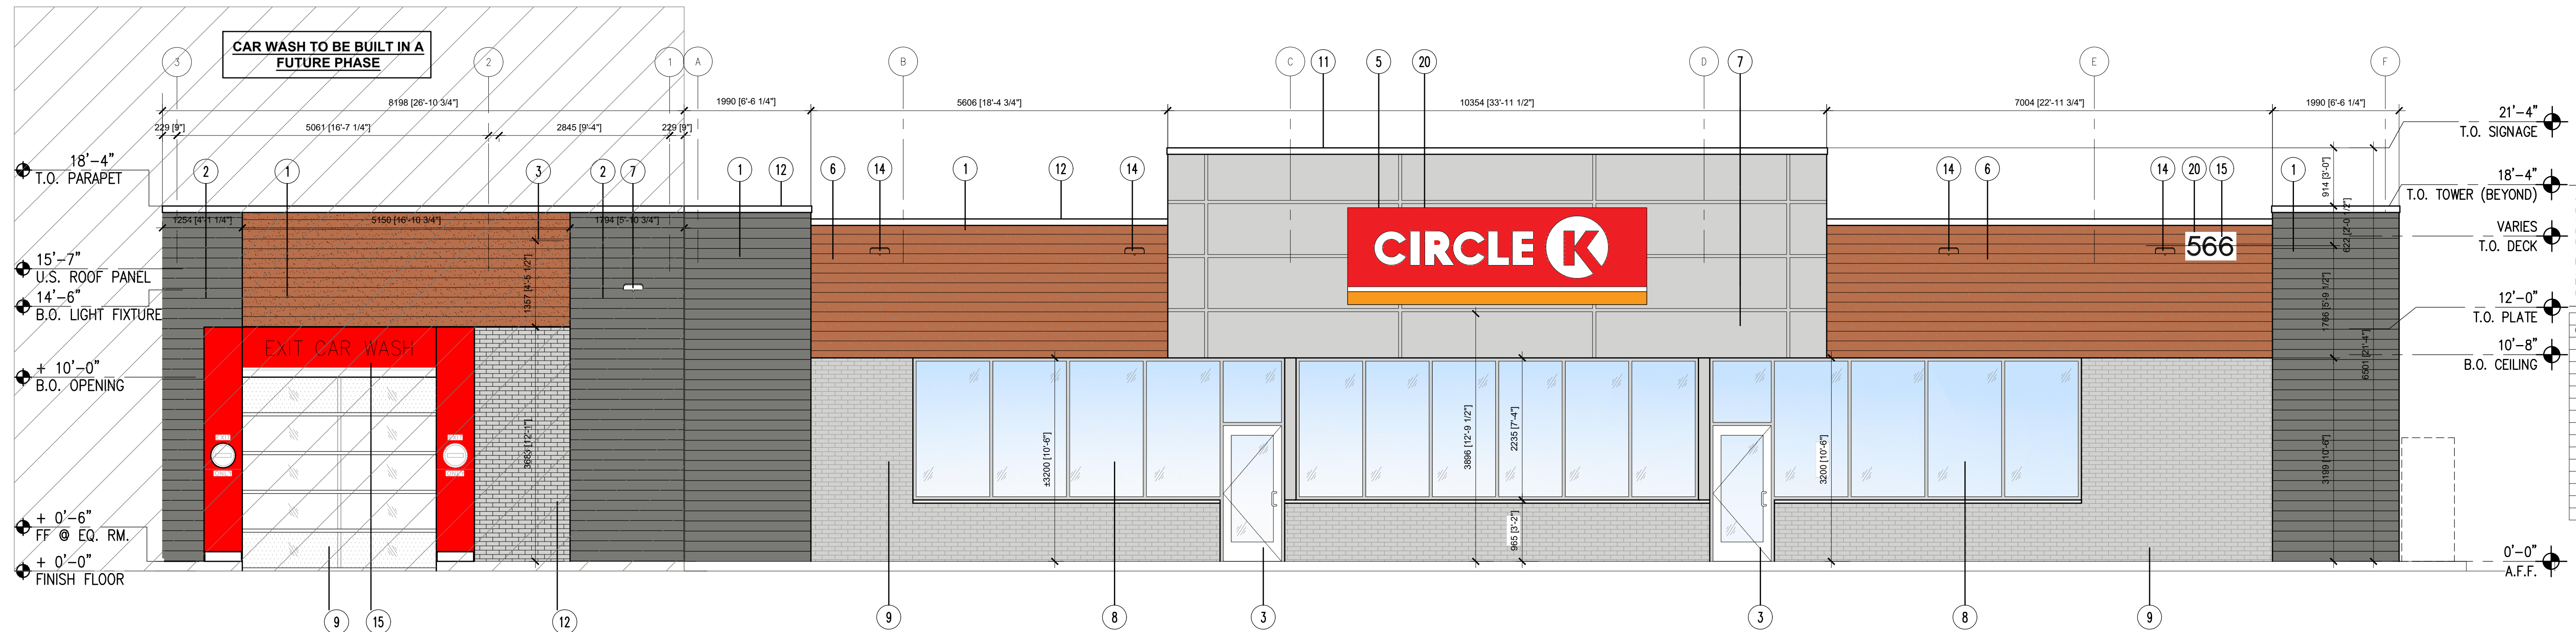



© Copyright KFA Architects and Planners Inc., all rights reserved. No part of this document whether printed form or supplied as digital data may be reproduced, stored in a retrieval system or transmitted in any form or by any means, mechanical photocopying, recording or otherwise without the prior written permission of KFA Architects and Planners Inc..

All dimensions to be checked on site by the contractor.

Drawings are not to be scaled, any discrepancies are to be reported to the Architect before proceeding with the work.

[illegible]


1 EAST ELEVATION (FRONT)
SCALE - 1:50

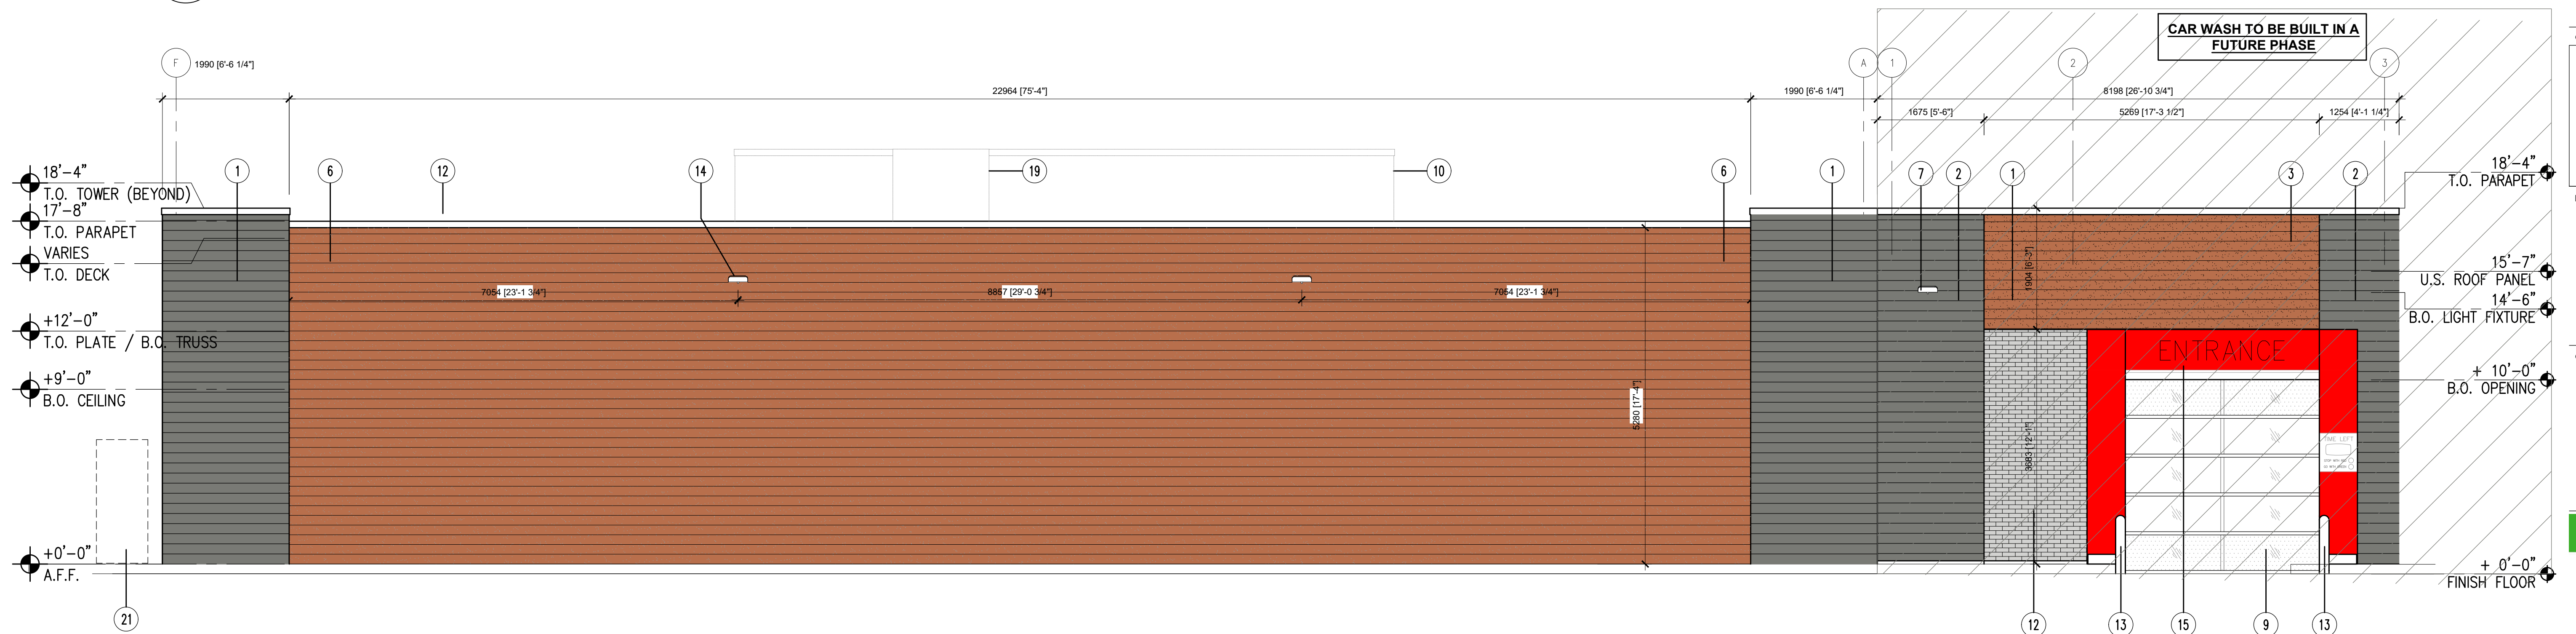

2 WEST ELEVATION (REAR)
SCALE - 1:50

1. HORIZONTAL SIDING BY MAC ARCHITECTURAL METALS - MS14 - SIGNATURE COLLECTION - BRUSHED ZINC OR EQUIVALENT.	14. PRE-FINISHED GRAY METAL CAP FLASHING.
2. CLEAR ANODIZED ALUMINUM W/ GLAZED SPANDREL GLAZING BY KAWNEER -	15. BARRIER FREE PUSH BUTTON & POWER DOOR OPERATOR, REFER TO ELECTRICAL.
3. TRIFAB 451 UT WINDOW SYSTEM SPANDREL GLAZING. CERAMIC ENAMEL FRIT, COLOUR: WARM GRAY #24-8287.	16. WALL PACK LIGHTING, REFER TO ELECTRICAL.
4. ENTRANCE DOOR IN CLEAR ANODIZED ALUMINUM FRAME, REFER TO FLOOR PLAN FOR SPECIFICATION.	17. ADDRESS LOCATION: 8' TALL INCH BLACK NUMBERS. FINAL AREA LOCATION TO BE DETERMINED BY FIRE DEPARTMENT.
5. PAINTED HOLLOW METAL DOOR & FRAME REFER TO DOOR SCHEDULE.	18. PARAPET WALL BEYOND.
6. INTERNALLY ILLUMINATED SIGN (UNDER SEPARATE PERMIT),N.I.C.	19. PRE-FINISHED ALUMINUM COMPOSITE VENT, COLOUR: WHITE.
7. HORIZONTAL SIDING BY MAC ARCHITECTURAL METALS - MS14 - SIGNATURE COLLECTION -	20. STEEL PIPE BOLLARD.
8. HARRYWOOD CEDAR OR EQUIVALENT.	21. APPROXIMATE LOCATION OF ROOF TOP UNITS.
9. PRE-FINISH WHITE ANODIZED ALUMINUM COMPOSITE PANELS BY AMC ALPOLIC OR APPROVED EQUAL, ALUMNUM FINISH BONE WHITE #4-BNT-30.	22. PROVIDE PLYWOOD BACKING IN LIEU OF DENGlass WHERE SIGNAGE IS REQUIRED.
10. CLEAR ANODIZED ALUMINUM W/ DOUBLE GLAZED WINDOW SYSTEM. KAWNEER TRI-FAB 451 UT. REFER TO GLAZING SPECIFICATION ON SHEET A-110.	23. CO2 TANK WITH METAL LOUVERED CONTAINER, COORDINATE FINAL LOCATION WITH PROJECT MANAGER.
11. BRICK VENEER BY SIOUX CITY BRICK; EBONITE SMOOTH MODULAR (3-5/8" x 2-1/4" x 7-5/8").	24. EMERGENCY FUEL SHUT-OFF SWITCH, REFER TO SHEET F1.0 - FUEL PIPING FLOOR PLAN.
12. PARAPET BEYOND.	25. FIRE DEPARTMENT CONNECTION (IF REQUIRED)
13. PRE-FINISHED WHITE METAL CAP FLASHING.	26. STEEL COLUMN WRAP WITH ALUMINUM, COLOUR TO MATCH WINDOW MULLIONS.

1.	PRE-FINISHED HORIZONTAL SIDING BY MAC ARCHITECTURAL METALS - MS14 - SIGNATURE COLLECTION - CEDAR.	11.	METAL FLASHING.
2.	PRE-FINISHED HORIZONTAL SIDING BY MAC ARCHITECTURAL METALS - MS14 - SIGNATURE COLLECTION - BRUSHED ZINC.	12.	BRICK VENEER BY SIOUX CITY BRICK: EBONITE SMOOTH MODULAR (3-5/8" x 2-1/4" x 7-5/8").
3.	METAL CAP FLASHING.	13.	42"H. 6" DIA. BOLLARD WITH TRAFFIC YELLOW PLASTIC COVER.
4.	DARK BRONZE ANODIZED GLASS CHANNEL FRAMING W/ CLEAR GLASS SYSTEM	14.	ISLAND/SIDEWALK WITH BROOM FINISH. SLOPED 1/4" PER FT. AWAY FROM BUILDING. REFER TO CIVIL DRAWINGS.
5.	RESERVED.	15.	PRE-FINISHED ACM PORTAL HEADER. PROVIDE POWER FOR LED LIGHTS AND BACK LIT LETTERS. COORDINATE WITH VENDOR.
6.	NEW PAINTED HOLLOW METAL DOOR & FRAME. REFER TO DOOR SCHEDULE, COLOUR: VW 56072 (GRAY CHARCOAL).		
7.	WALL PACK LIGHTING - REFER TO ELECTRICAL.		
8.	SIGNAGE (UNDER SEPARATE PERMIT).N.I.C.		
9.	3048mm x WIDE x 3048mm OVERHEAD DOOR: BY BAYWATCH POLYCARBONATE OR APPROVED EQUAL.		
10.	PROVIDE BLOCKING, WHERE SIGNAGE IS REQUIRED.		

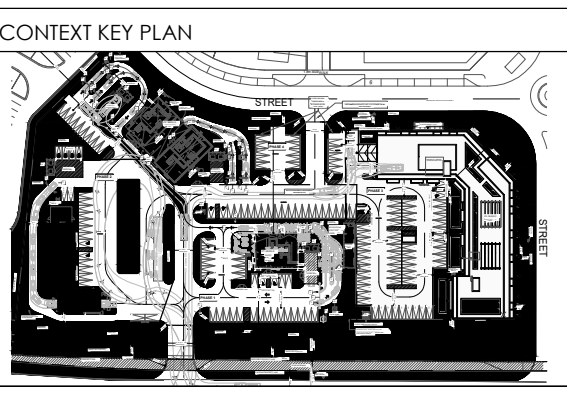

PROJECT NORTH | STAMP



CLIENT



architects +
planners inc.

PROJECT NO: 21063

SCALE: 1:50

DATE: 2031-02-26




DRAWN BY: FC

DRAWING TITLE

DRAWING NO.

D.A201

BUILDING D - CIRCLE K

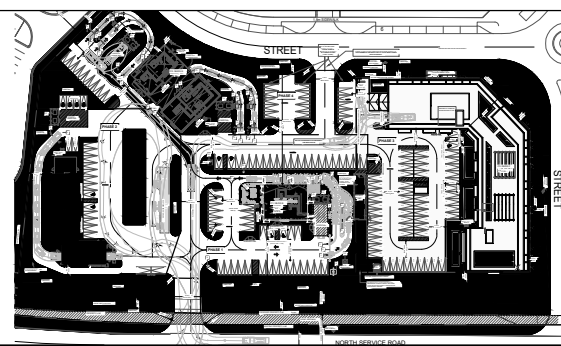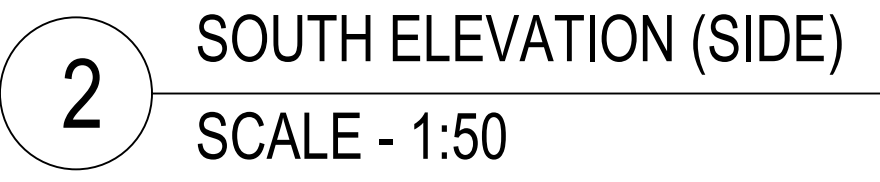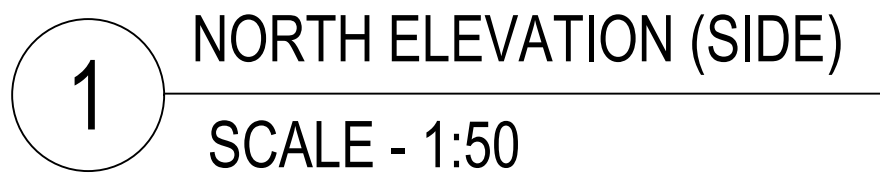

PROJECT NORTH | STAMP



CLIENT



architects +
planners inc.

PROJECT NO: 21063

SCALE: 1:50

DATE: 2023-02-26

DRAWN BY: FC

DRAWING TITLE

EAST & WEST
ELEVATIONS

DRAWING NO

D.A202

1. HORIZONTAL SIDING BY MAC ARCHITECTURAL METALS - MS14 - SIGNATURE COLLECTION - BRUSHED ZINC OR EQUIVALENT.	14. PRE-FINISHED GRAY METAL CAP FLASHING.
2. CLEAR ANODIZED ALUMINUM W/ GLAZED SPANDREL GLAZING BY KAWNEER -	15. BARRIER FREE PUSH BUTTON & POWER DOOR OPERATOR, REFER TO ELECTRICAL.
3. TRIFAB 451 UT WINDOW SYSTEM SPANDREL GLAZING. CERAMIC ENAMEL FRIT, COLOUR: WARM GRAY #24-8287.	16. WALL PACK LIGHTING, REFER TO ELECTRICAL.
4. ENTRANCE DOOR IN CLEAR ANODIZED ALUMINUM FRAME, REFER TO FLOOR PLAN FOR SPECIFICATION.	17. ADDRESS LOCATION: 8" TALL INCH BLACK NUMBERS. FINAL AREA LOCATION TO BE DETERMINED BY FIRE DEPARTMENT.
5. PAINTED HOLLOW METAL DOOR & FRAME REFER TO DOOR SCHEDULE.	18. PARAPET WALL BEYOND.
6. INTERNALLY ILLUMINATED SIGN (UNDER SEPARATE PERMIT),N.I.C.	19. PRE-FINISHED ALUMINUM COMPOSITE VENT, COLOUR: WHITE.
7. HORIZONTAL SIDING BY MAC ARCHITECTURAL METALS - MS14 - SIGNATURE COLLECTION -	20. STEEL PIPE BOLLARD.
8. HARRYWOOD CEDAR OR EQUIVALENT.	21. APPROXIMATE LOCATION OF ROOF TOP UNITS.
9. PRE-FINISH WHITE ANODIZED ALUMINUM COMPOSITE PANELS BY AMC ALPOLIC OR APPROVED EQUAL, ALUMINUM FINISH BONE WHITE #4-BNT-30.	22. PROVIDE PLYWOOD BACKING IN LIEU OF DENGlass WHERE SIGNAGE IS REQUIRED.
10. CLEAR ANODIZED ALUMINUM W/ DOUBLE GLAZED WINDOW SYSTEM. KAWNEER TRI-FAB 451 UT. REFER TO GLAZING SPECIFICATION ON SHEET A-110.	23. CO2 TANK WITH METAL LOUVERED CONTAINER, COORDINATE FINAL LOCATION WITH PROJECT MANAGER.
11. BRICK VENEER BY SIOUX CITY BRICK: EBONITE SMOOTH MODULAR (3-5/8" x 2-1/4" x 7-5/8").	24. EMERGENCY FUEL SHUT-OFF SWITCH, REFER TO SHEET F1.0 - FUEL PIPING FLOOR PLAN.
12. PARAPET BEYOND.	25. FIRE DEPARTMENT CONNECTION (IF REQUIRED)
13. PRE-FINISHED WHITE METAL CAP FLASHING.	26. STEEL COLUMN WRAP WITH ALUMINUM. COLOUR TO MATCH WINDOW MULLIONS.

1.	PRE-FINISHED HORIZONTAL SIDING BY MAC ARCHITECTURAL METALS - MS14 - SIGNATURE COLLECTION - CEDAR.	11.	METAL FLASHING.
2.	PRE-FINISHED HORIZONTAL SIDING BY MAC ARCHITECTURAL METALS - MS14 - SIGNATURE COLLECTION - BRUSHED ZINC.	12.	BRICK VENEER BY SIOUX CITY BRICK: EBONITE SMOOTH MODULAR (3-5/8" x 2-1/4" x 7-5/8").
3.	METAL CAP FLASHING.	13.	42"H. 6" DIA. BOLLARD WITH TRAFFIC YELLOW PLASTIC COVER.
4.	DARK BRONZE ANODIZED GLASS CHANNEL FRAMING W/ CLEAR GLASS SYSTEM	14.	ISLAND/SIDEWALK WITH BROOM FINISH. SLOPED 1/4" PER FT. AWAY FROM BUILDING. REFER TO CIVIL DRAWINGS.
5.	RESERVED.	15.	PRE-FINISHED ACM PORTAL HEADER. PROVIDE POWER FOR LED LIGHTS AND BACK LIT LETTERS. COORDINATE WITH VENDOR.
6.	NEW PAINTED HOLLOW METAL DOOR & FRAME. REFER TO DOOR SCHEDULE, COLOUR: VW 5607Z (GRAY CHARCOAL).		
7.	WALL PACK LIGHTING - REFER TO ELECTRICAL.		
8.	SIGNAGE (UNDER SEPARATE PERMIT) N.I.C.		
9.	3048mm x WIDE x 3048mm OVERHEAD DOOR: BY BAYWATCH POLYCARBONATE OR APPROVED EQUAL.		
10.	PROVIDE BLOCKING, WHERE SIGNAGE IS REQUIRED.		

11. METAL FLASHING.
12. BRICK VENEER BY SIOUX CITY BRICK: EBONITE SMOOTH MODULAR (3-5/8" x 2-1/4" x 7-5/8").
13. 42"H. 6" DIA. BOLLARD WITH TRAFFIC YELLOW PLASTIC COVER.
14. ISLAND/SIDEWALK WITH BROOM FINISH. SLOPED 1/4" PER FT. AWAY FROM BUILDING. REFER TO CIVIL DRAWINGS.
15. PRE-FINISHED ACM PORTAL HEADER. PROVIDE POWER FOR LED LIGHTS AND BACK LIT LETTERS. COORDINATE WITH VENDOR.