


G

Appendix G Design Plates



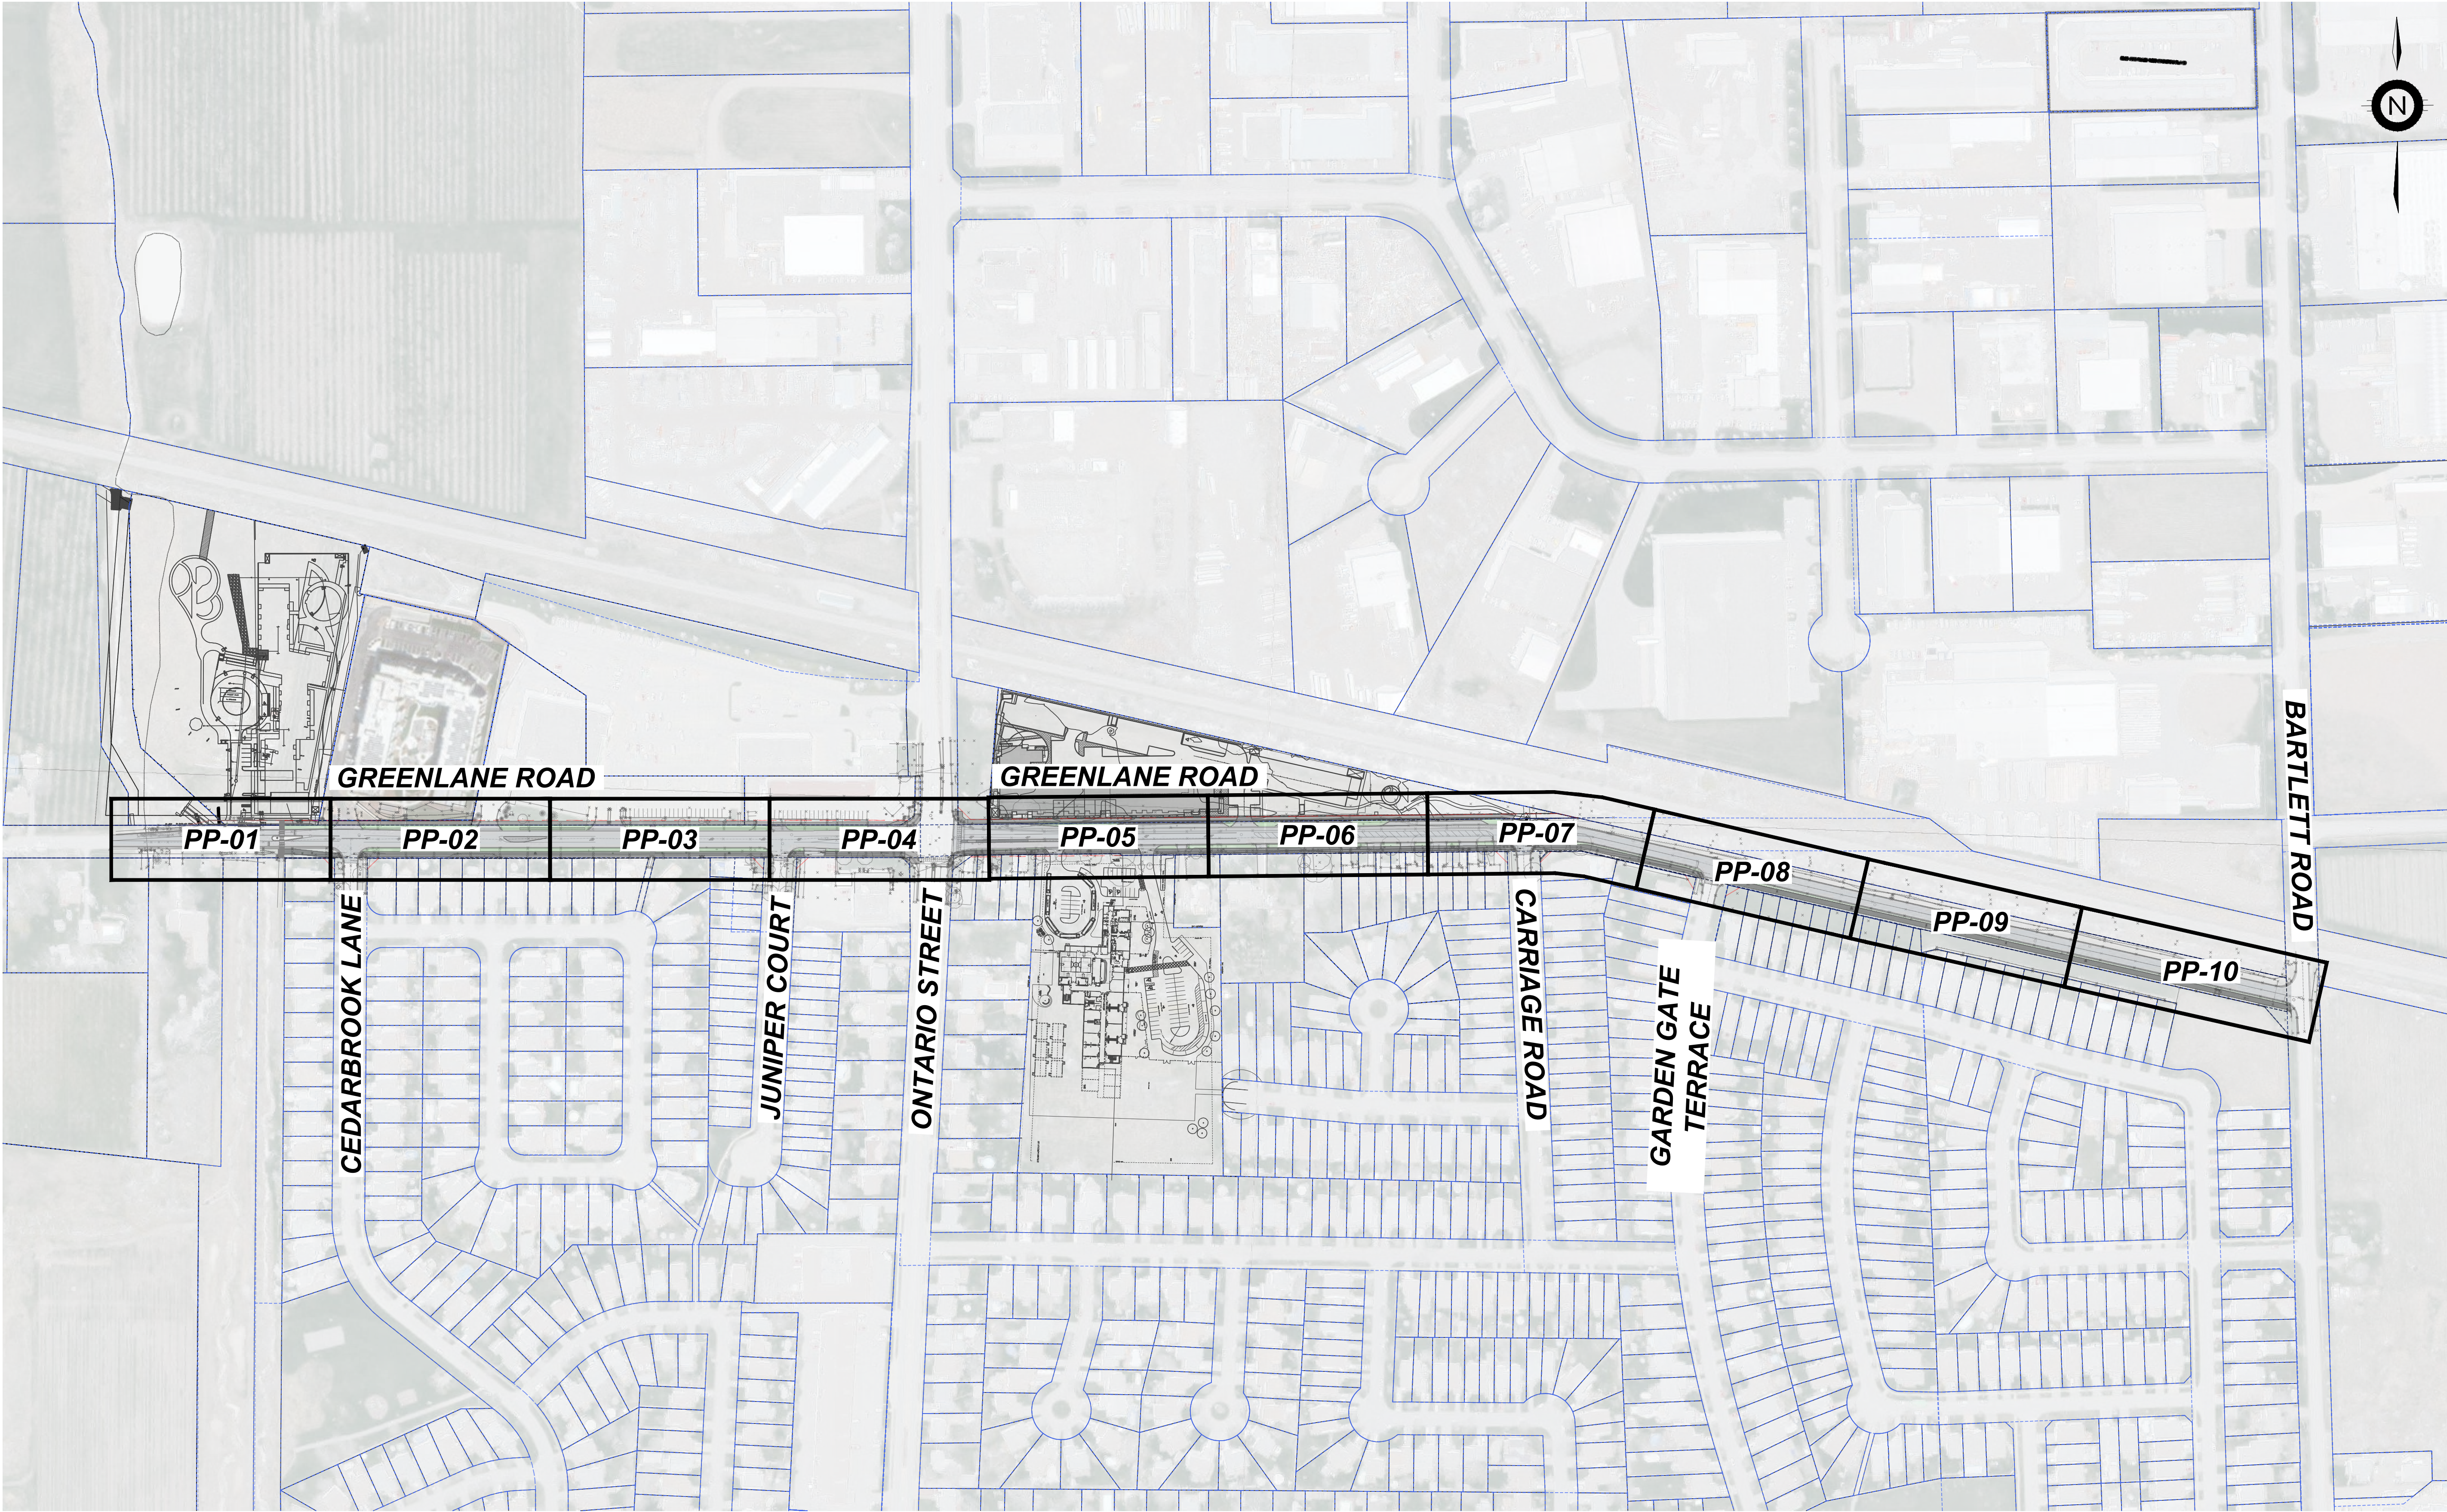

0	ESR PRELIMINARY DESIGN	2025-05-30	H.K.
NO.	REVISION	DATE	INIT.




DRAWING FILE: P:\Project\C11-08\B001695_Lincoln_Greenlane_EA\300_DESIGN\310_Dwg\Sheets\B001695_Preliminary Preferred Design Plates #02.dwg PLOTTED: Oct. 28, 2025 - 2:12pm PLOTTED BY: hawoiz.koko

DRAFTING	H.K.
DESIGN	H.K.
CHECKED BY	D.H.
APPROVED BY	D.H.



TOWN OF LINCOLN
GREENLANE ROAD
ENVIRONMENTAL ASSESSMENT
FROM KONKLE CREEK TO BARTLETT ROAD
KEY PLAN PLATE
B001695

CONSULTANT FILE No. B001695	REV.
DATE 2025-05-30	A
SCALE Hor : 1:200 m Ver: 1:50 m	
REF. No. #	
DWG No. KP-01	

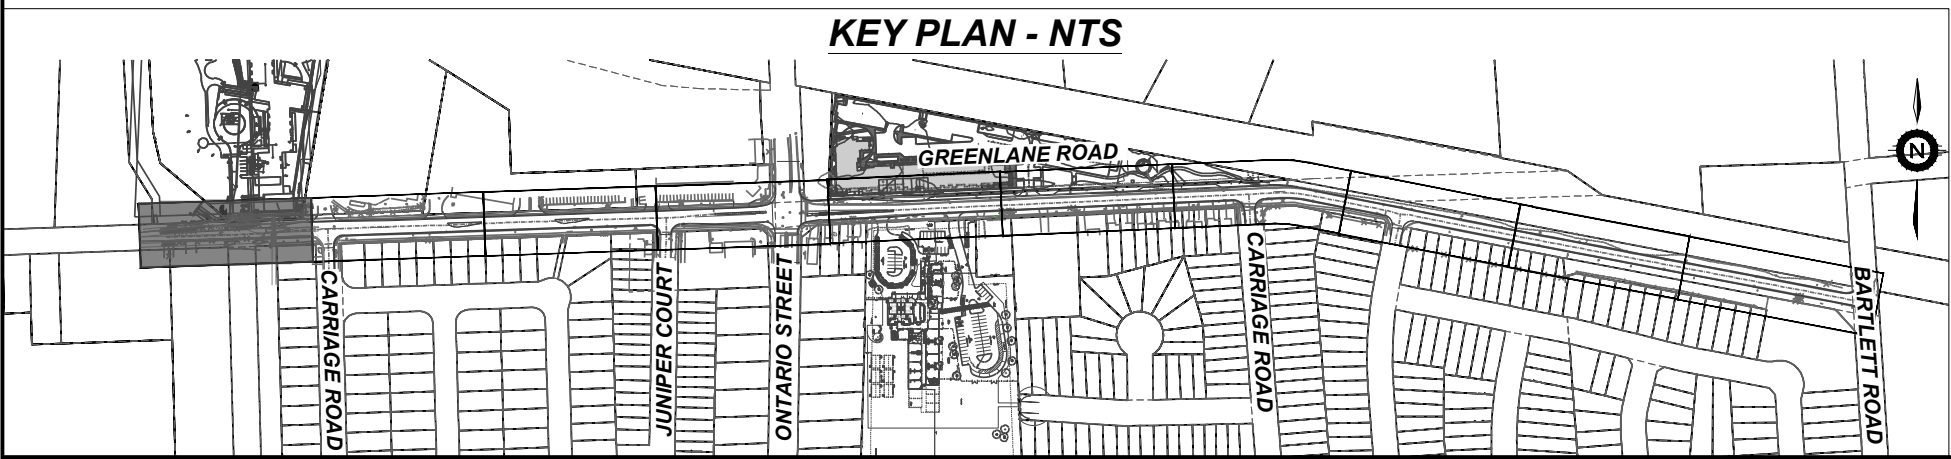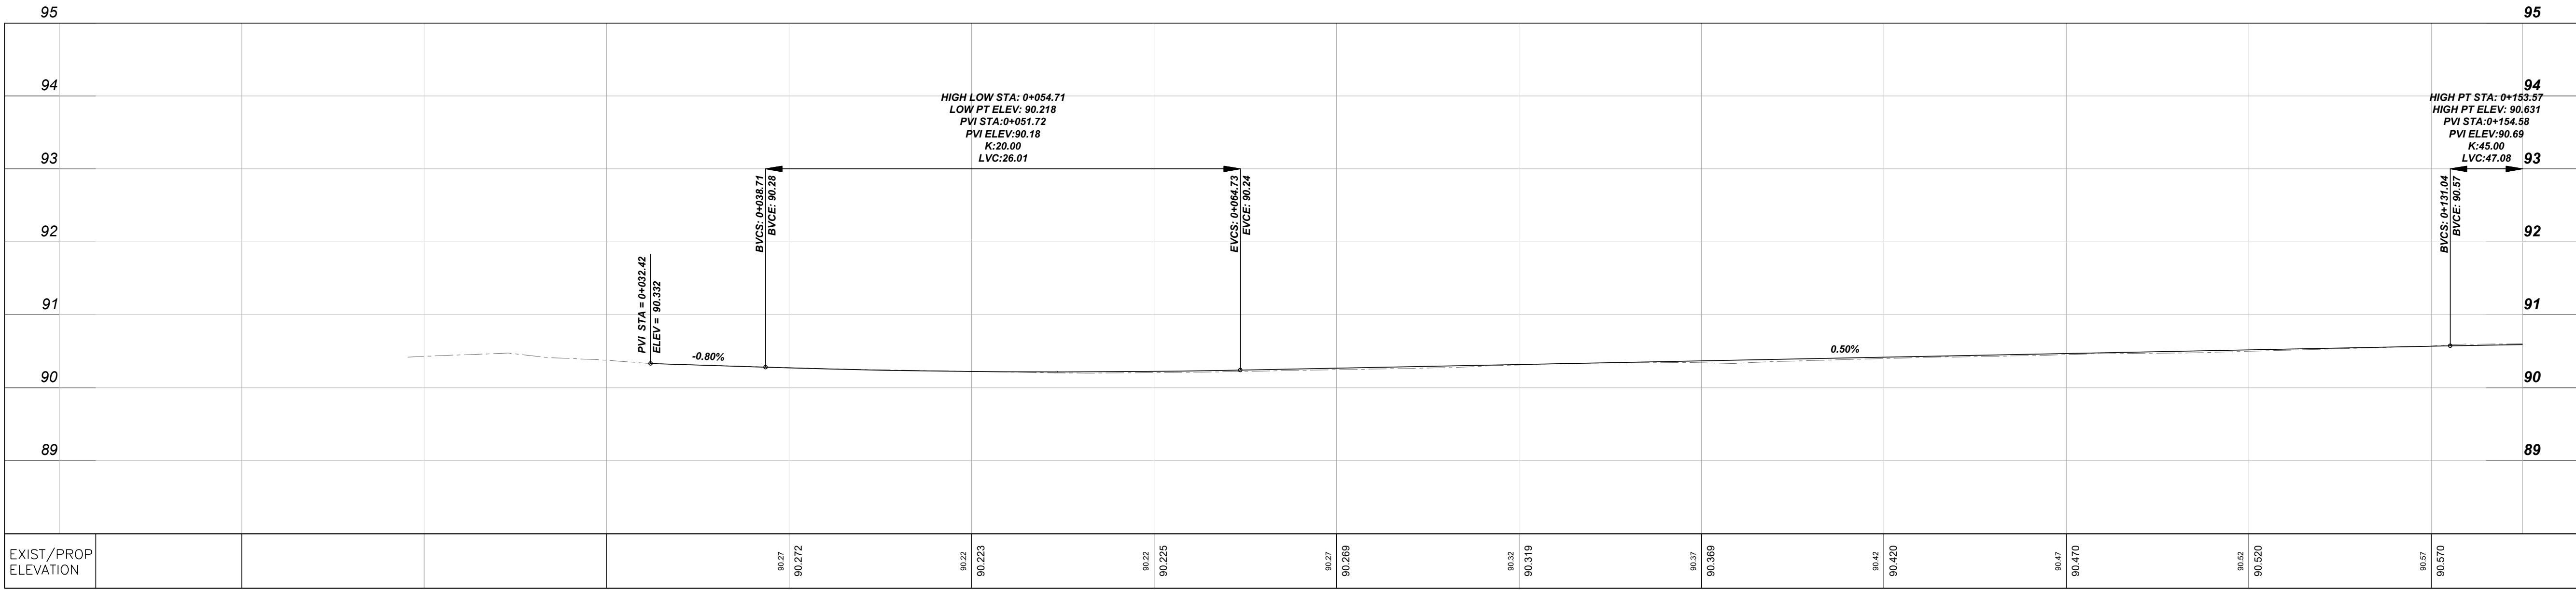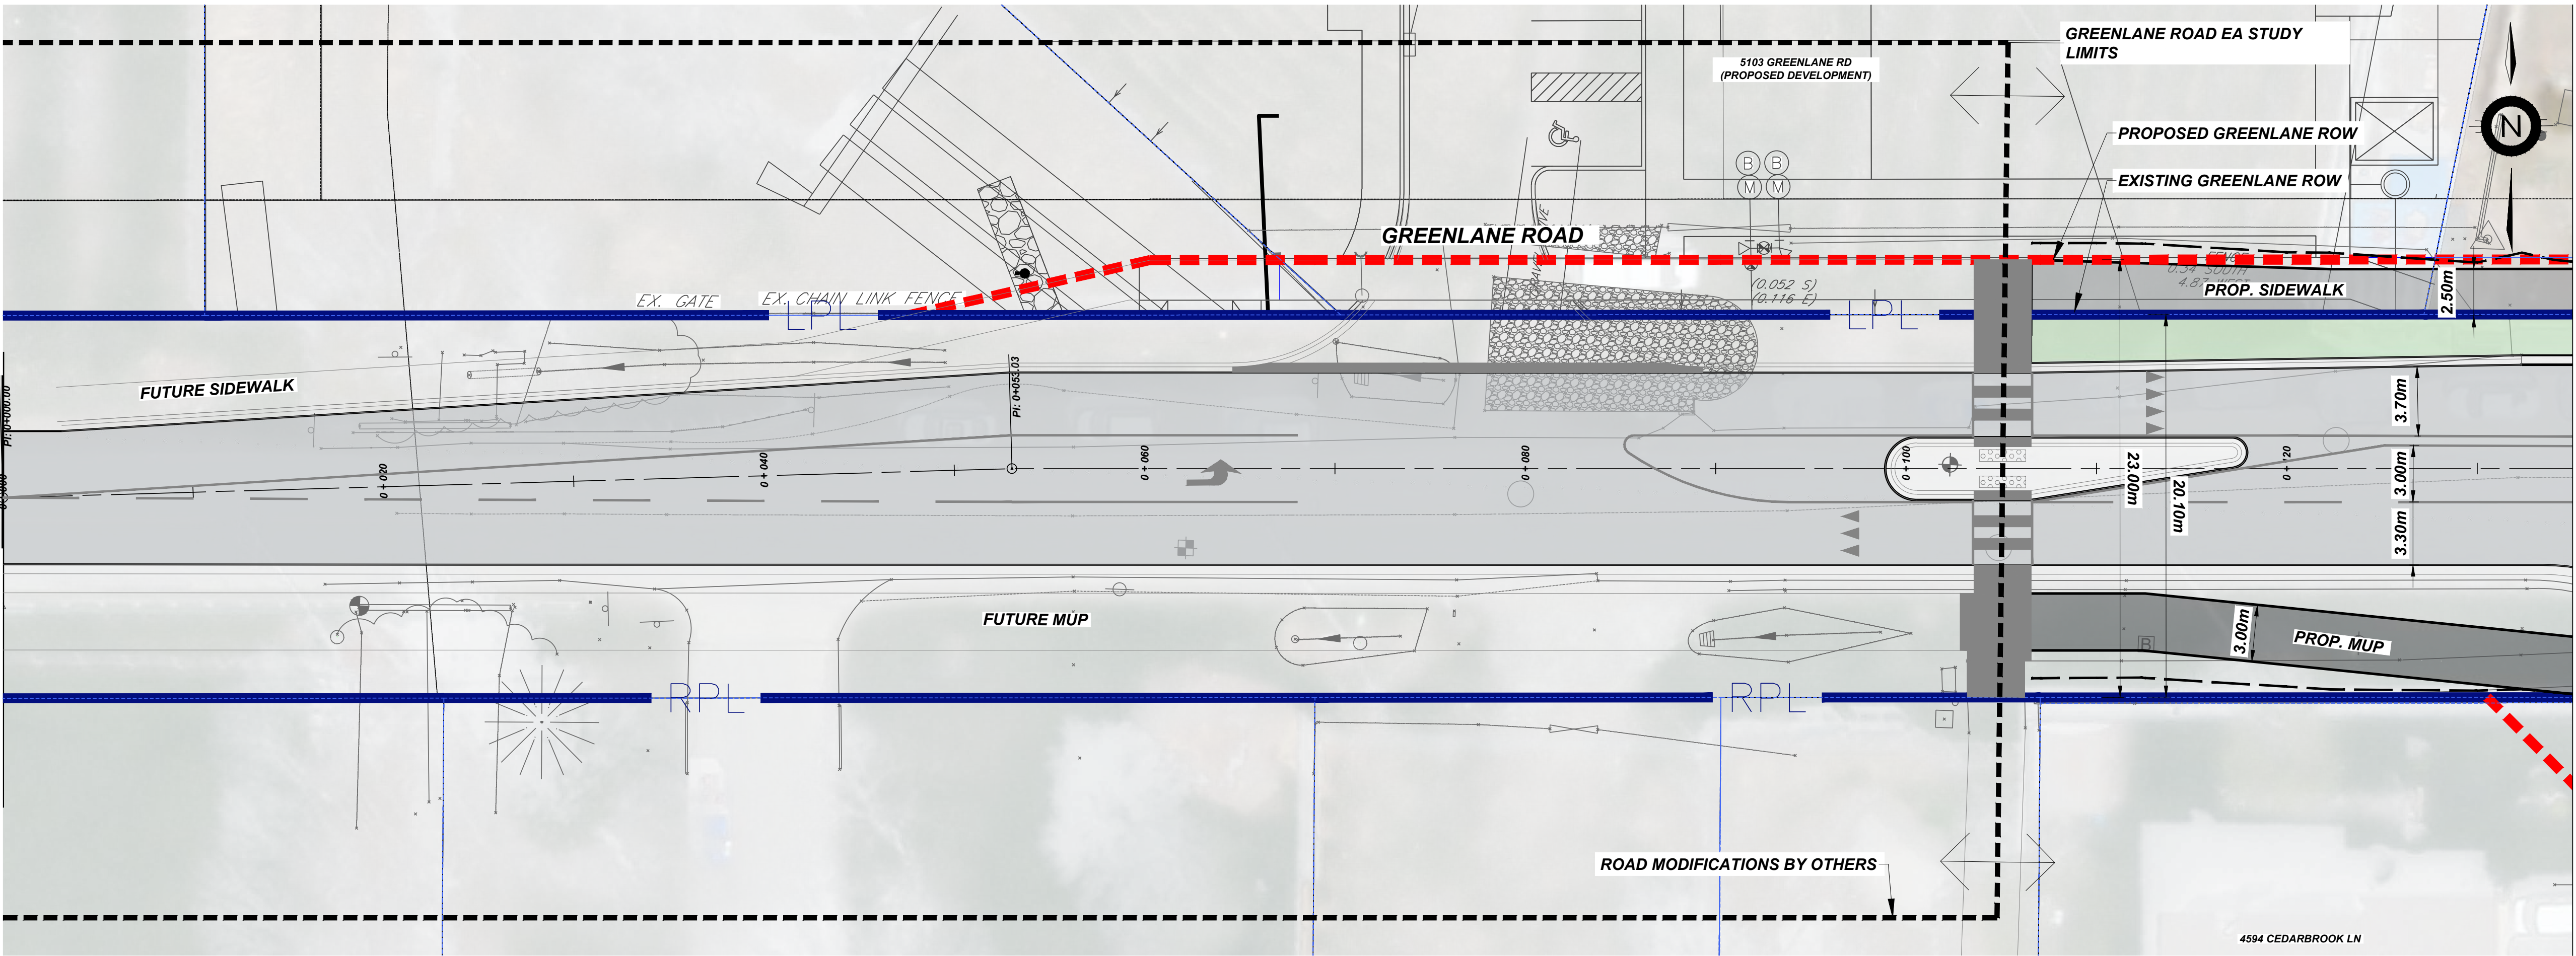

NO.	REVISION	DATE	INIT.
0	ESR PRELIMINARY DESIGN	2025-05-30	H.K.

LEGEND




	MULTI-USE PATH		EXISTING GREENLANE RIGHT OF WAY
	BOULEVARD		PROPOSED GREENLANE RIGHT OF WAY
	CONCRETE (SIDEWALK, MEDIAN, ETC.)		EXISTING PROPERTY LINE
			APPROXIMATE GRADING LIMIT

DRAFTING	H.K.
DESIGN	H.K.
CHECKED BY	D.H.
APPROVED BY	D.H.






TOWN OF LINCOLN
GREENLANE ROAD
ENVIRONMENTAL ASSESSMENT
FROM KONKLE CREEK TO BARTLETT ROAD
PLAN AND PROFILE PLATE
B001695

CONSULTANT FILE No. B001695	REV.
DATE 2025-05-30	A
SCALE Hor : 1:200 m Ver: 1:50 m	
REF. No. #	
DWG No. PP-01	

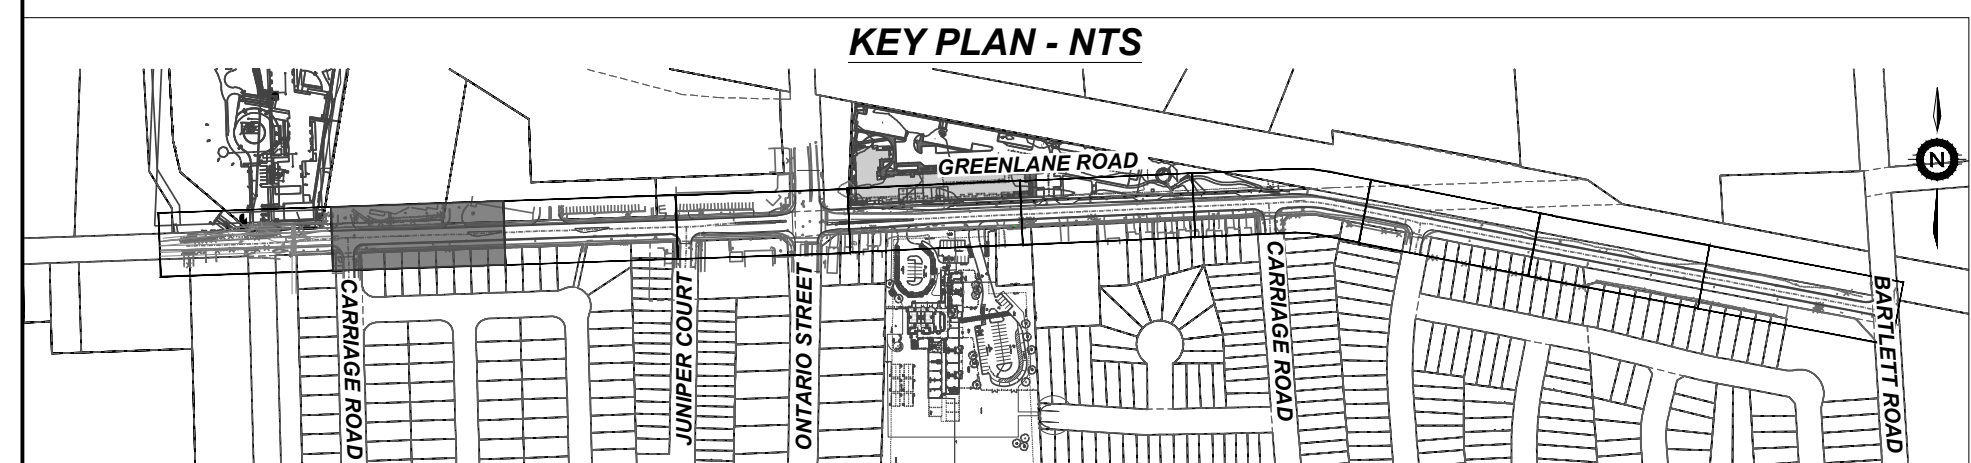
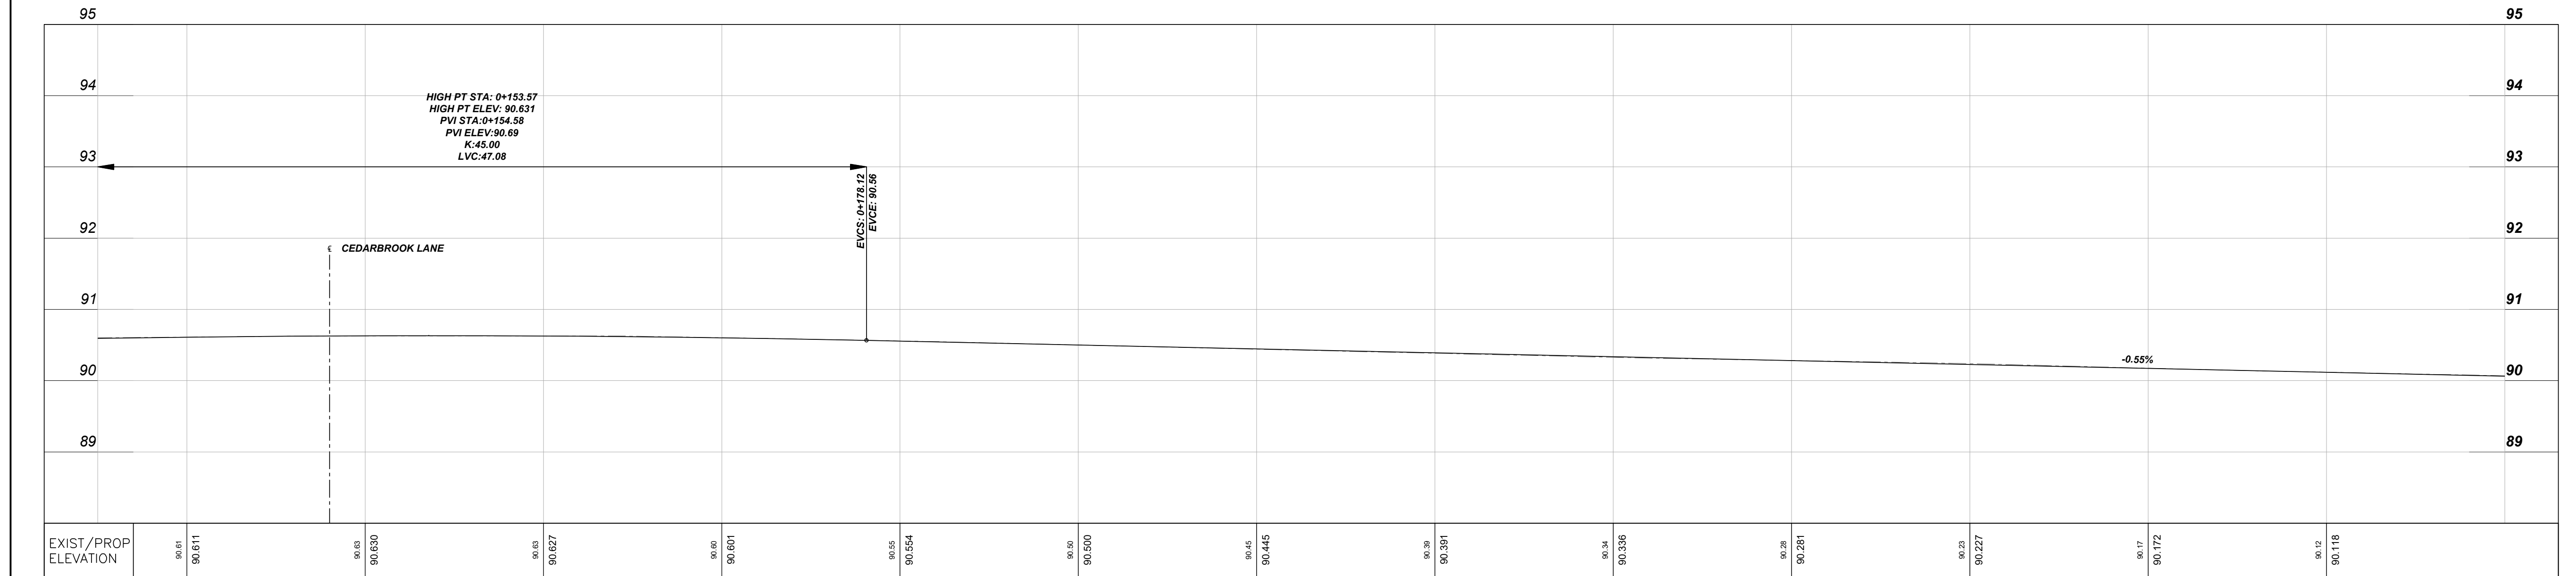
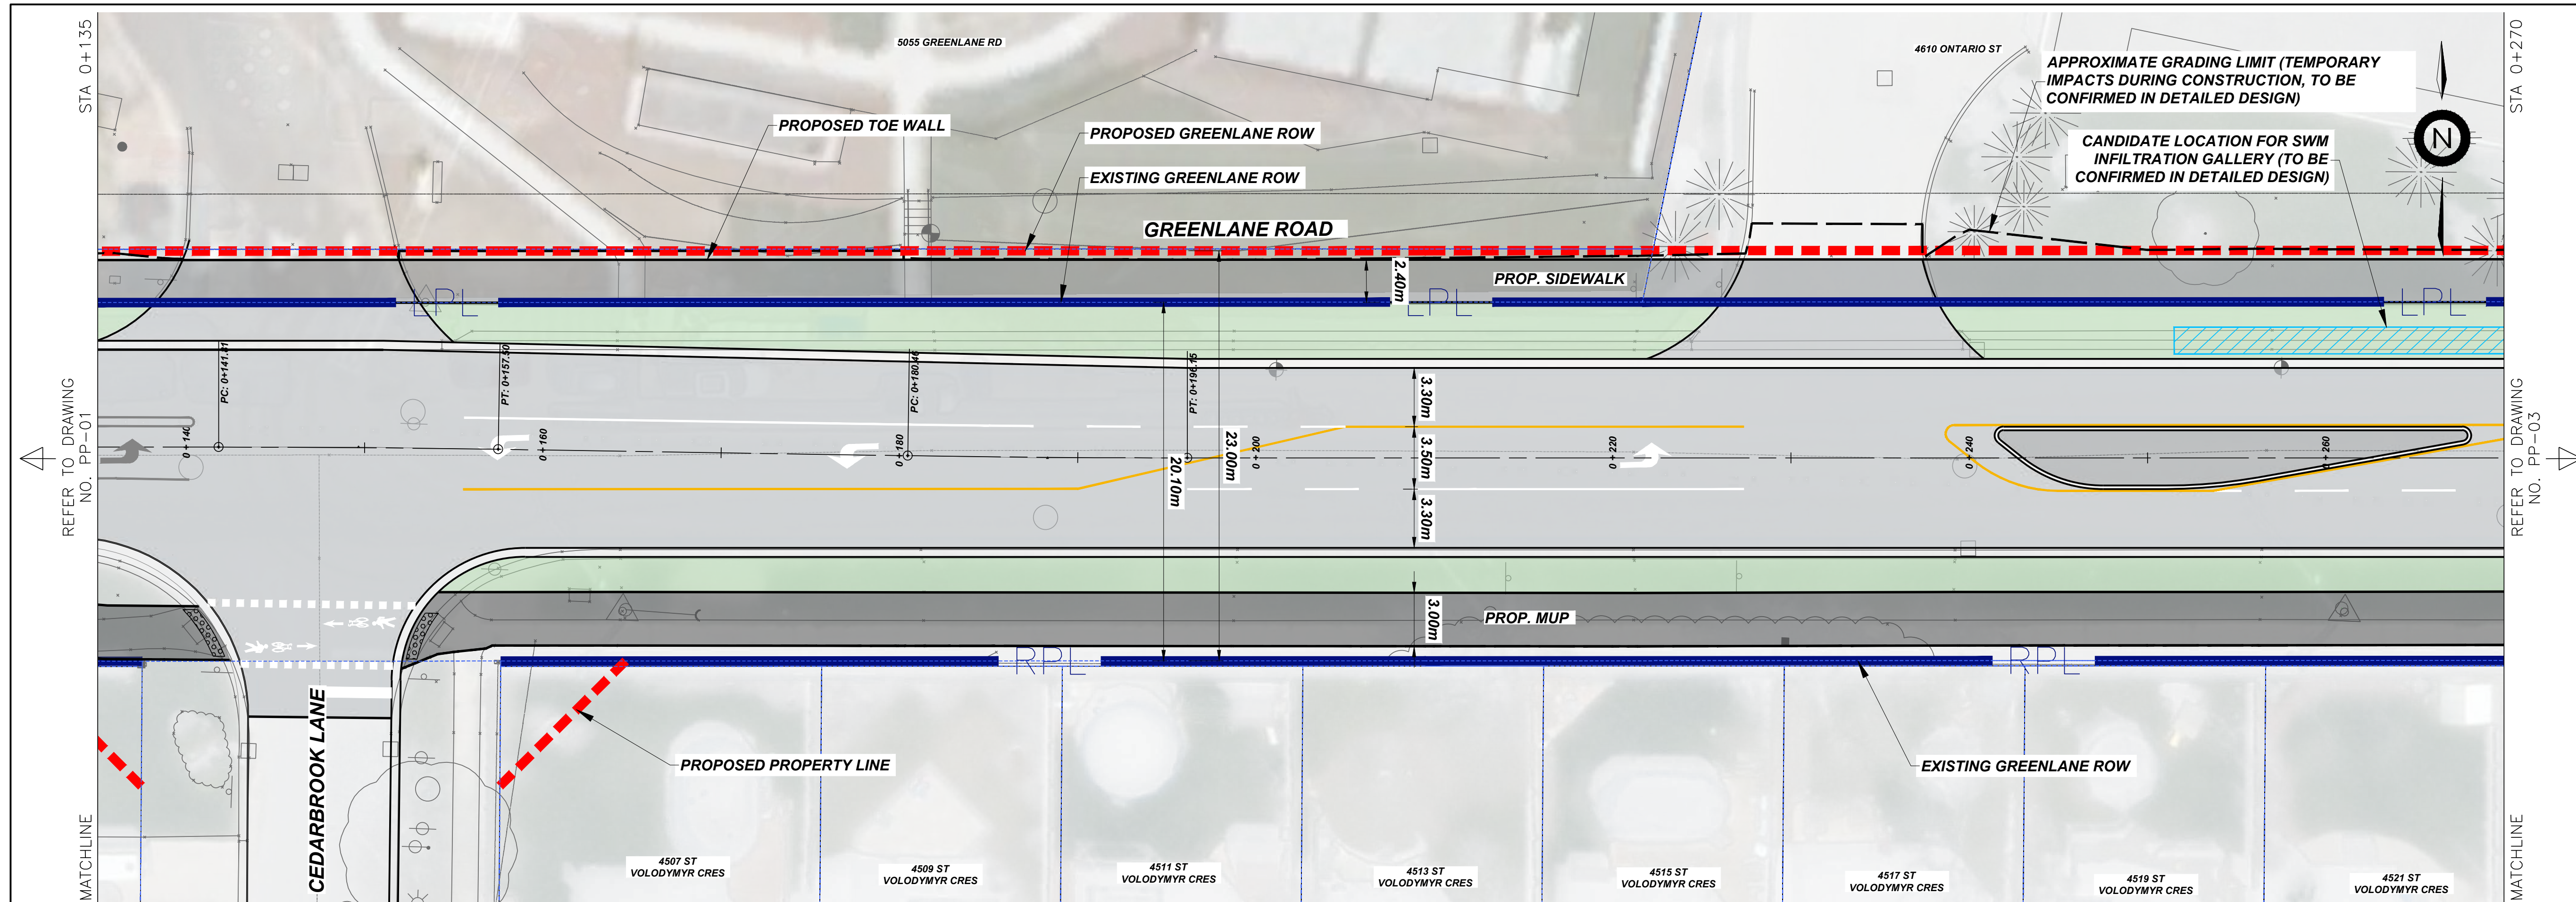


LEGEND			DRAFTING H.K.		TOWN OF LINCOLN GREENLANE ROAD ENVIRONMENTAL ASSESSMENT FROM KONKLE CREEK TO BARTLETT ROAD PLAN AND PROFILE PLATE B001695	CONSULTANT FILE No. B001695	
			DESIGN H.K.			DATE 2025-05-30	REV.
			CHECKED BY D.H.			SCALE Hor : 1:200 m Ver: 1:50 m	A
			APPROVED BY D.H.			REF. No. # DWG No. PP-02	

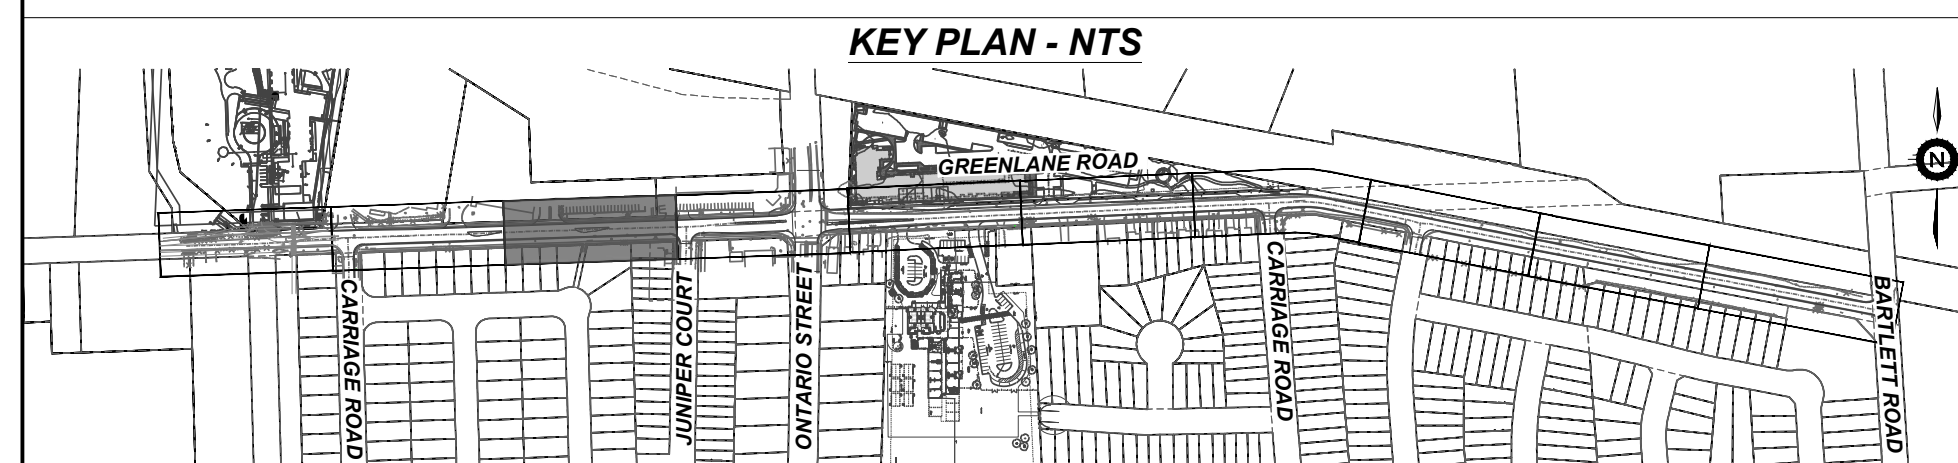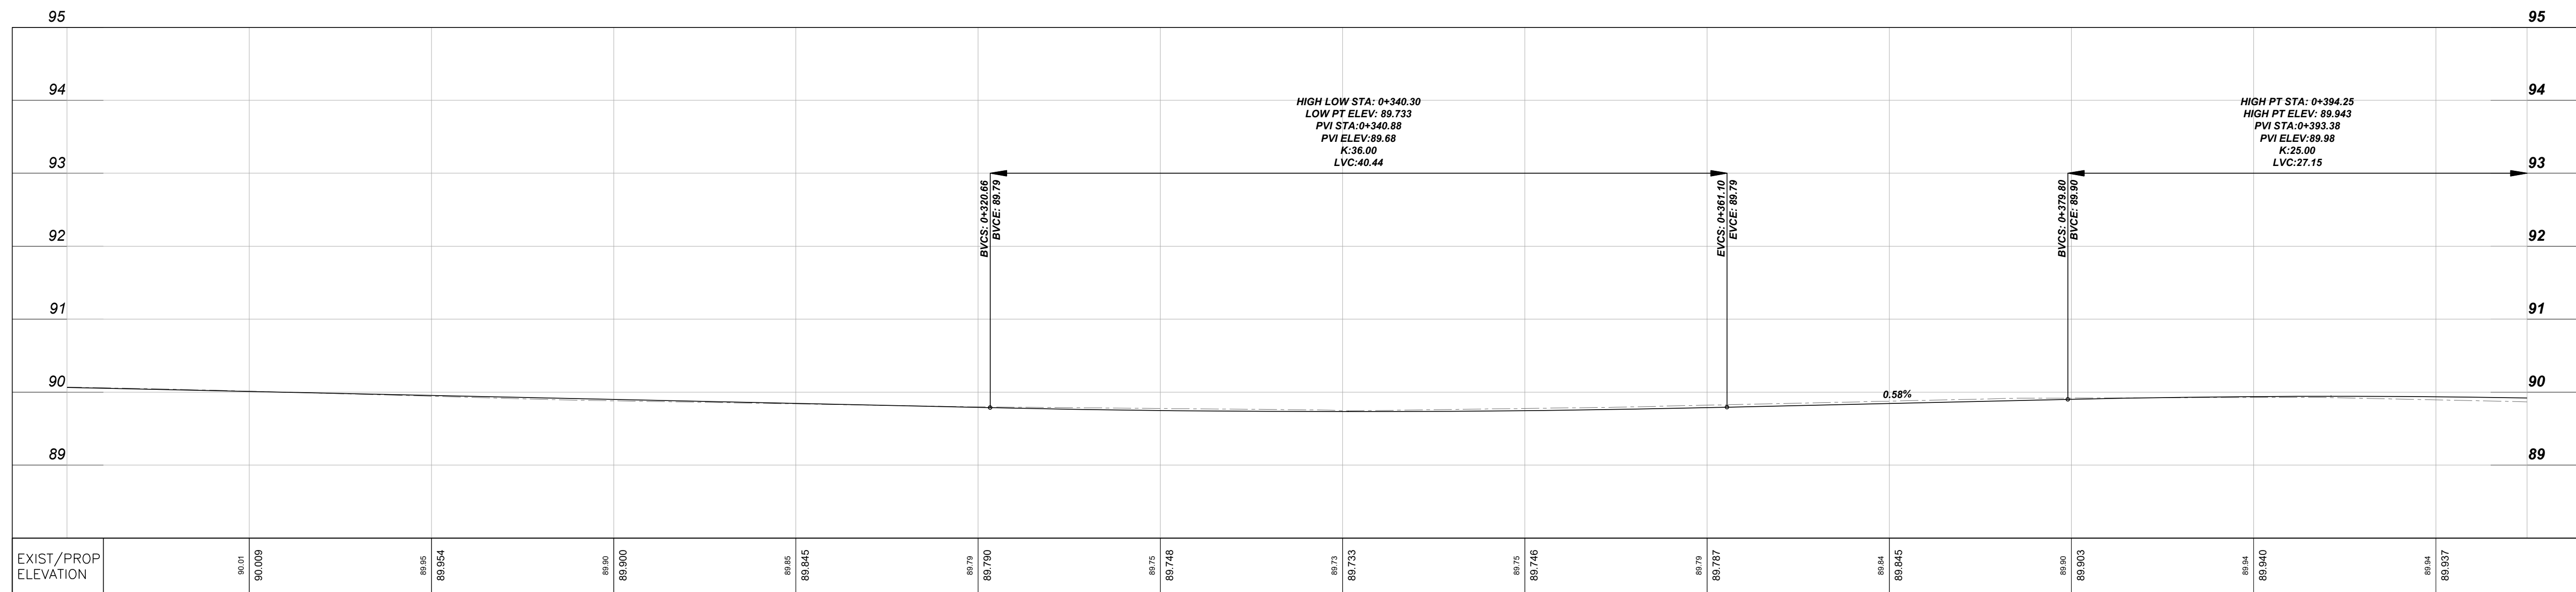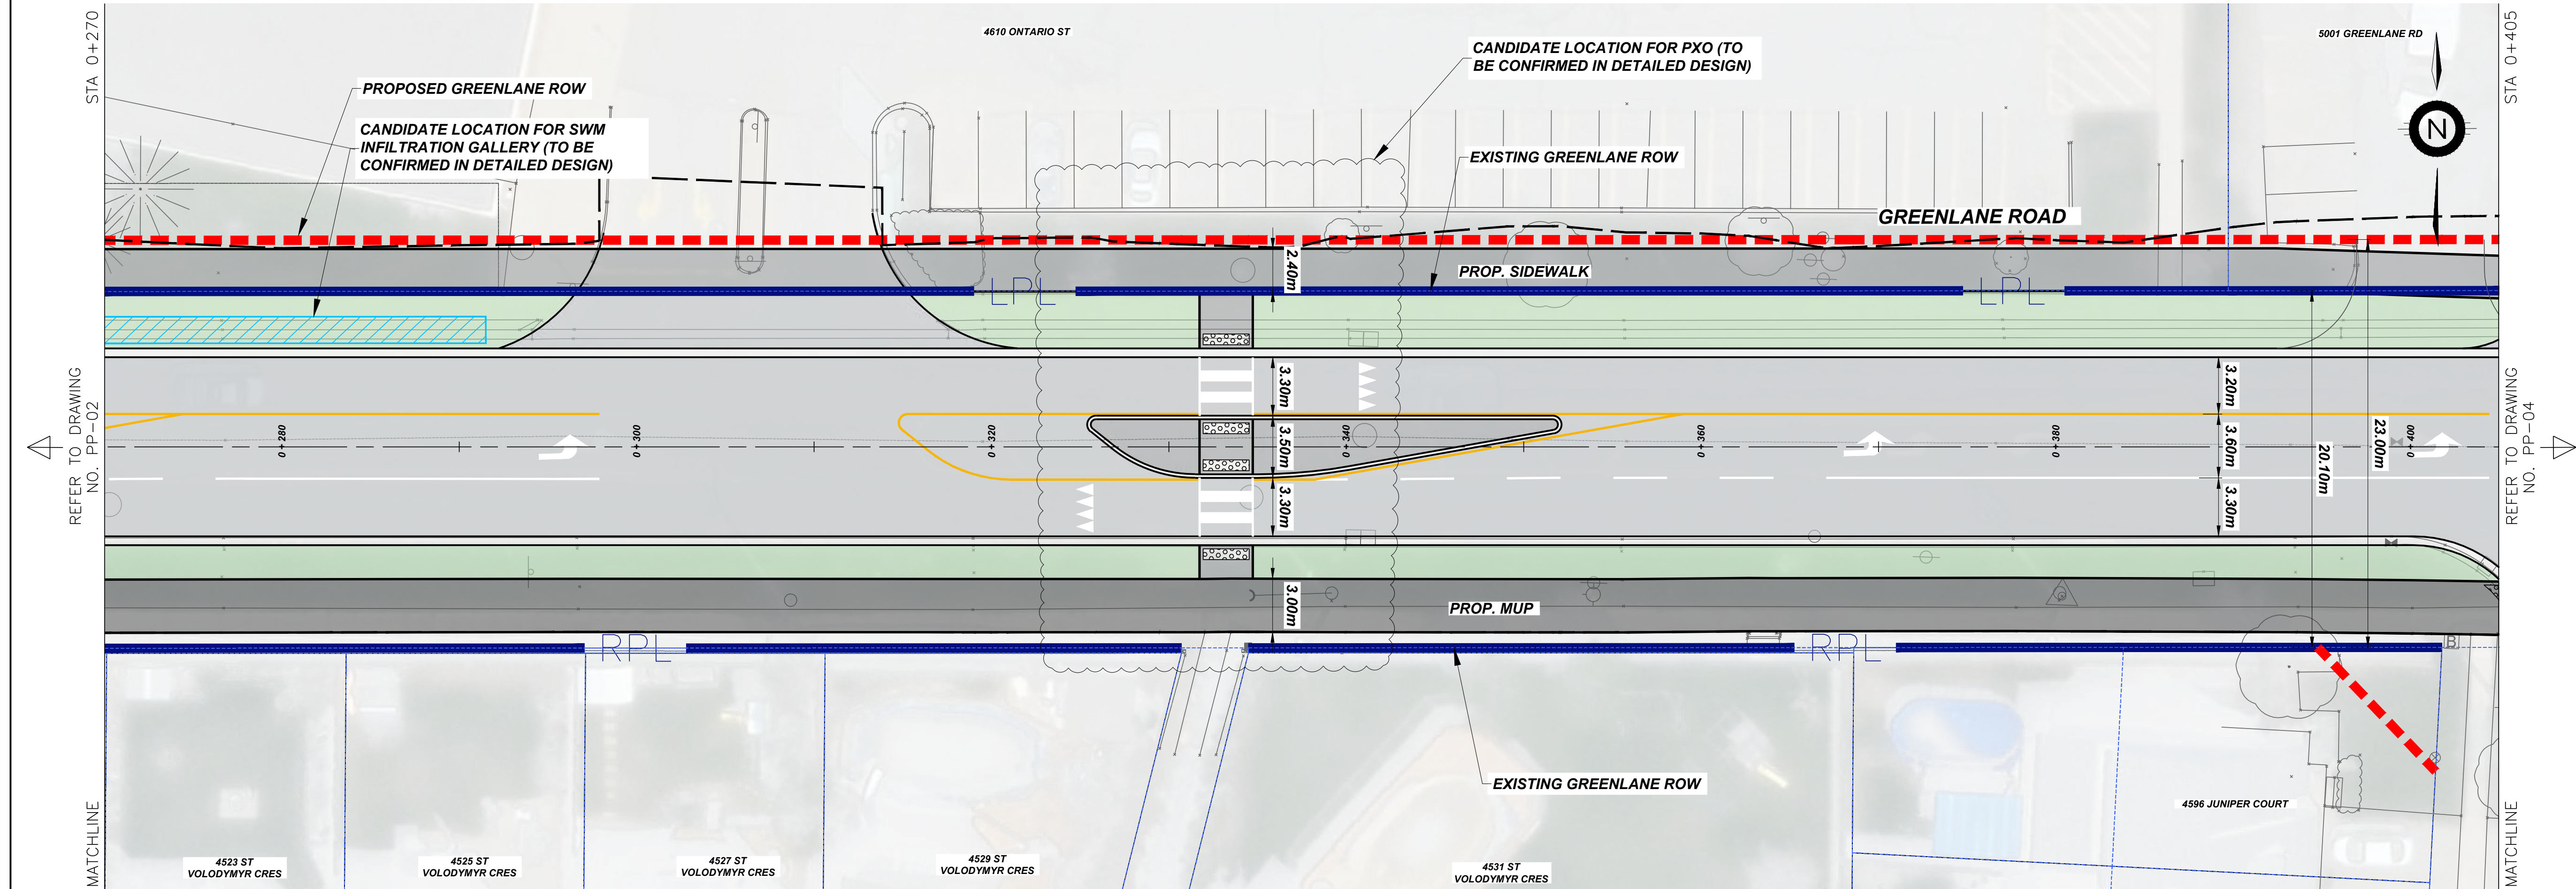




--	--	

DRAWING FILE: P:\Project\11-08\B001695_Lincoln_Greenlane_EA\300_DESIGN\310_Dwg\Sheets\B001695_Preliminary Preferred Design Plates #02.dwg PLOTTED: Oct. 28, 2025 - 2:17pm PLOTTED BY: hawalz.koko

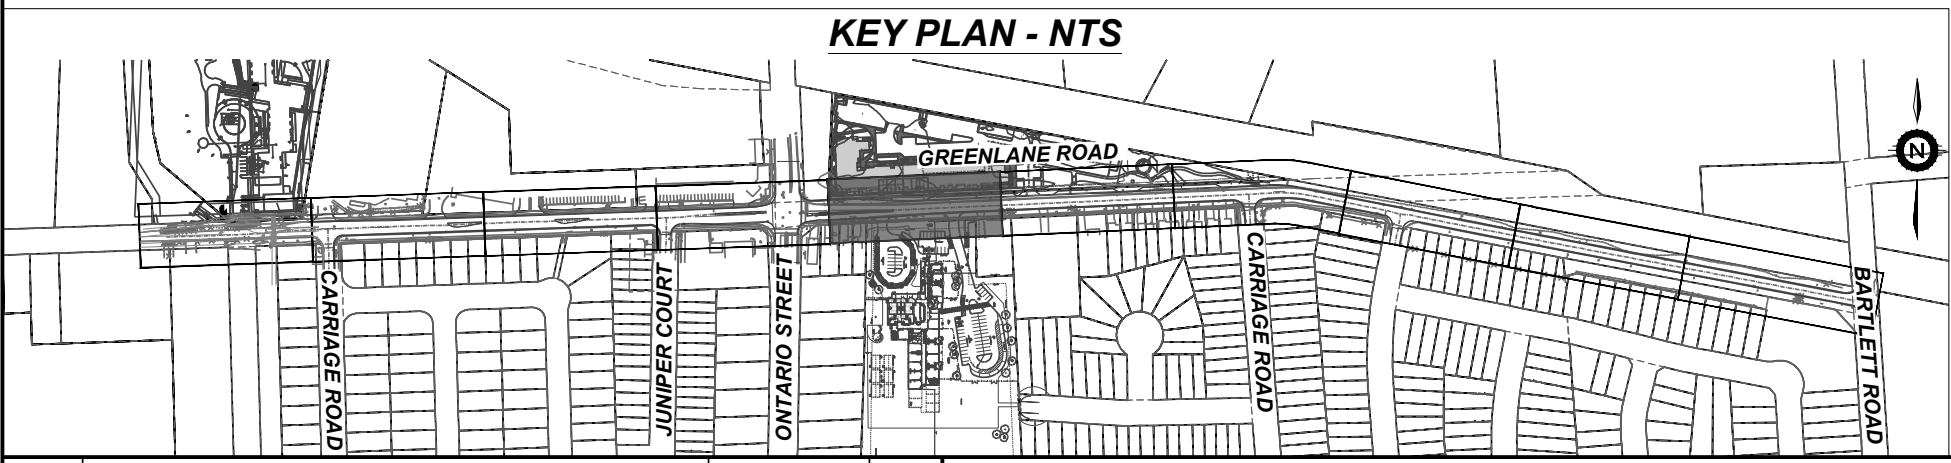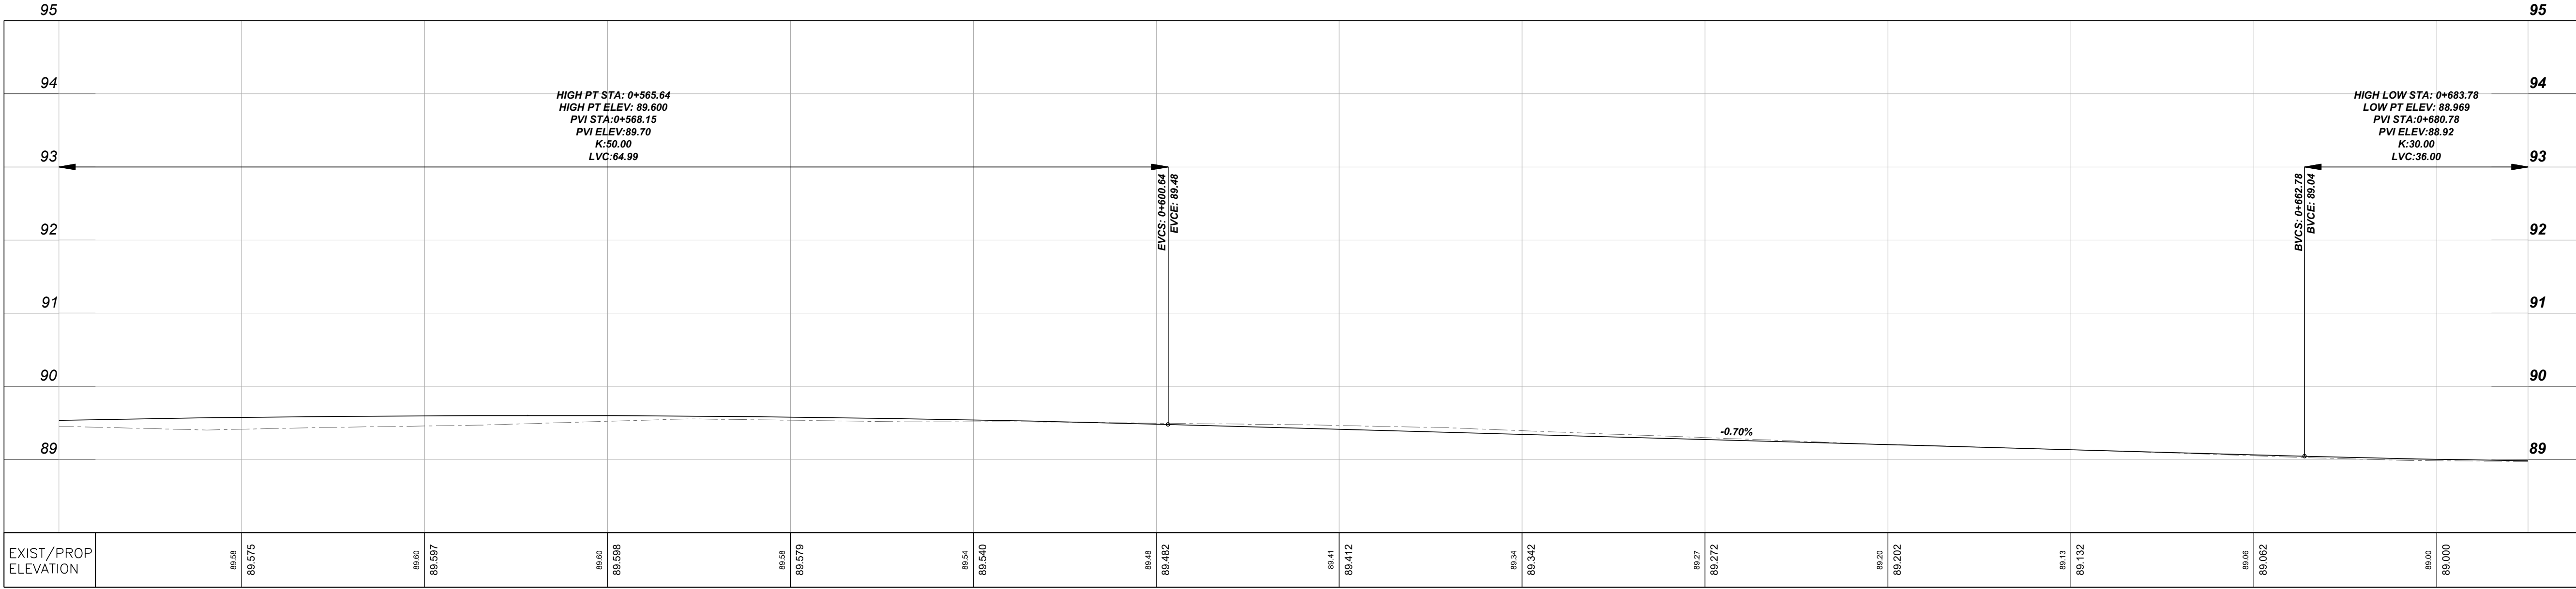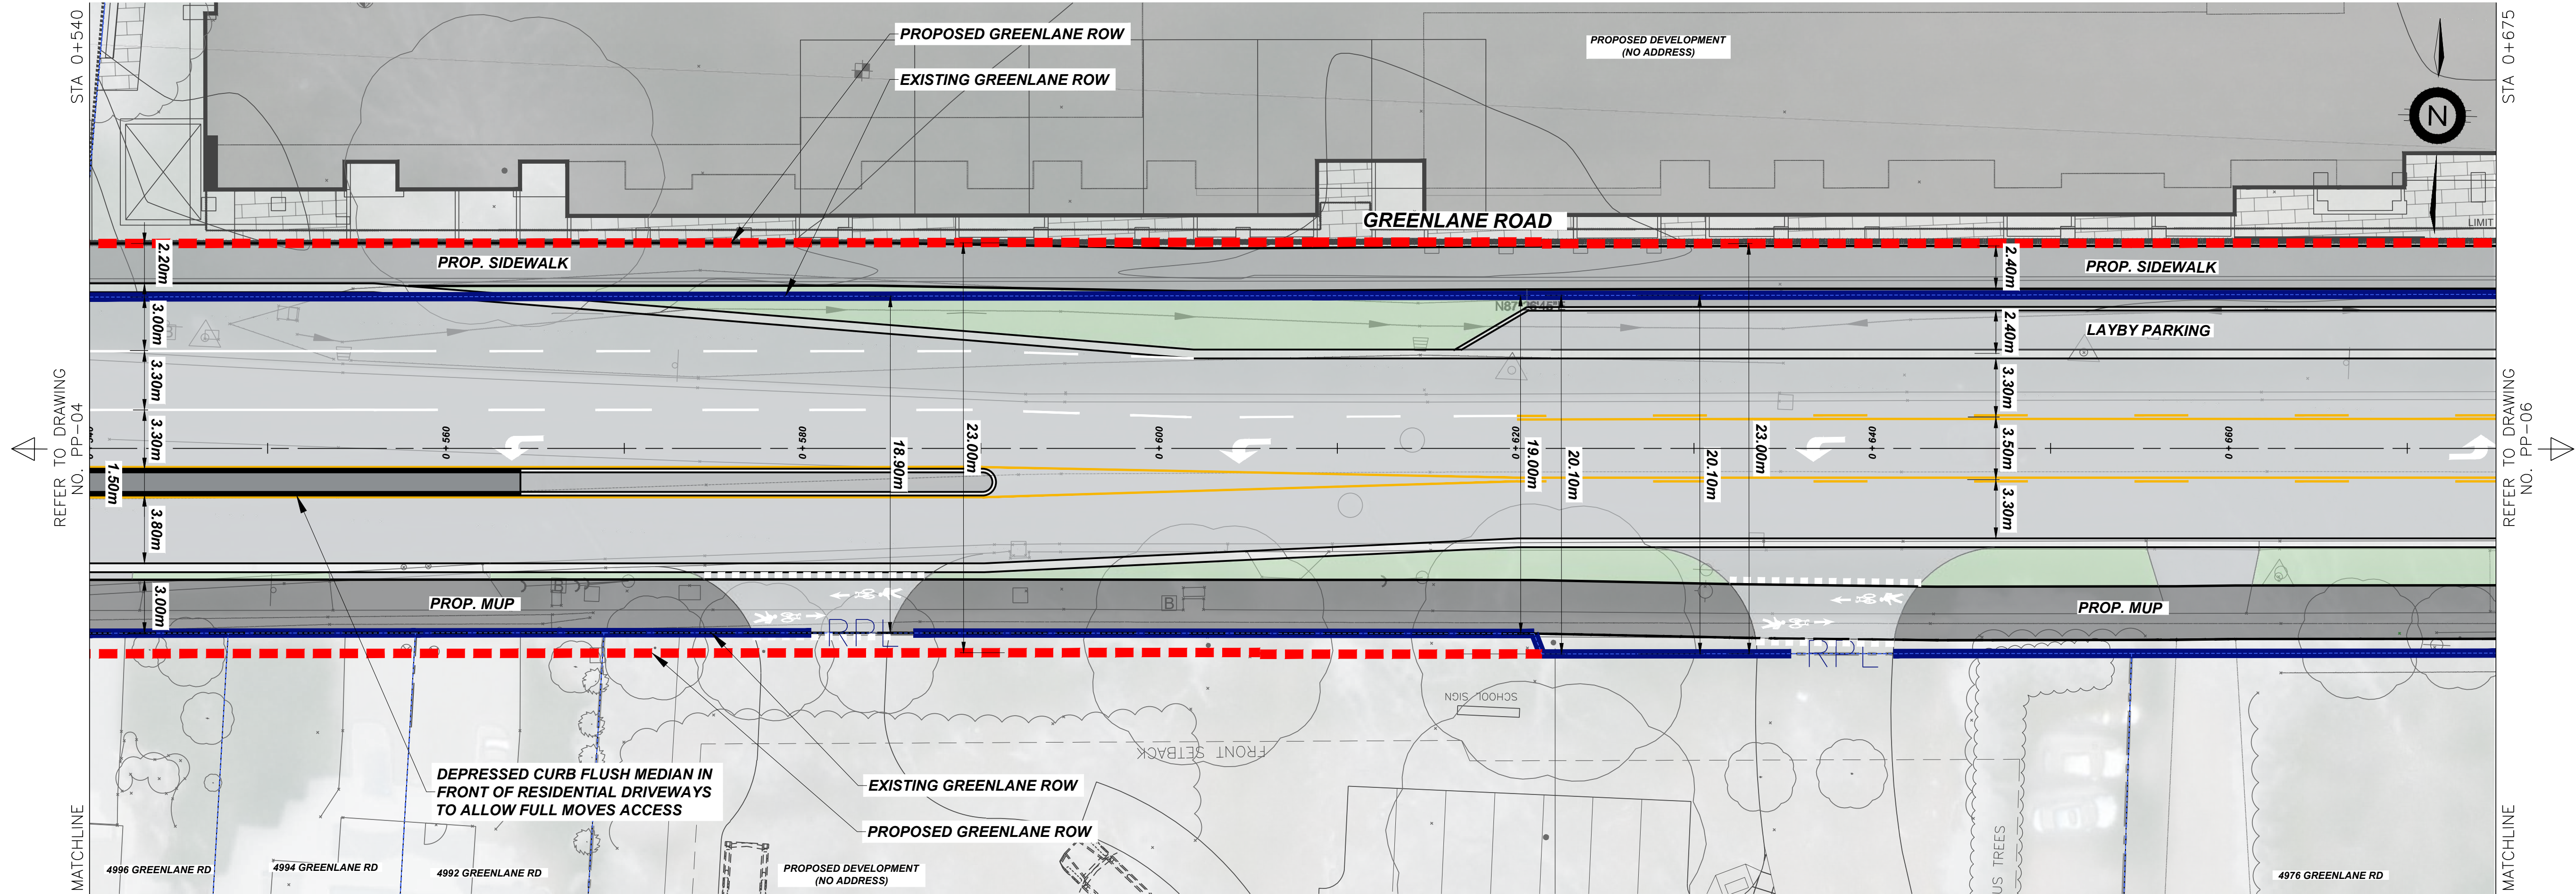

NOTE: ALL AREAS ARE APPROXIMATE AND ALL DIMENSIONS ARE IN METRES UNLESS OTHERWISE SPECIFIED.

			LEGEND		DRAFTING H.K.		TOWN OF LINCOLN GREENLANE ROAD ENVIRONMENTAL ASSESSMENT FROM KONKLE CREEK TO BARTLETT ROAD PLAN AND PROFILE PLATE B001695		CONSULTANT FILE No. B001695			
					DESIGN H.K.				DATE 2025-05-30			
					CHECKED BY D.H.				SCALE Hor : 1:200 m Ver : 1:50 m			
					APPROVED BY D.H.				REF. No. #			
										DWG No. PP-05		
										REV. A		

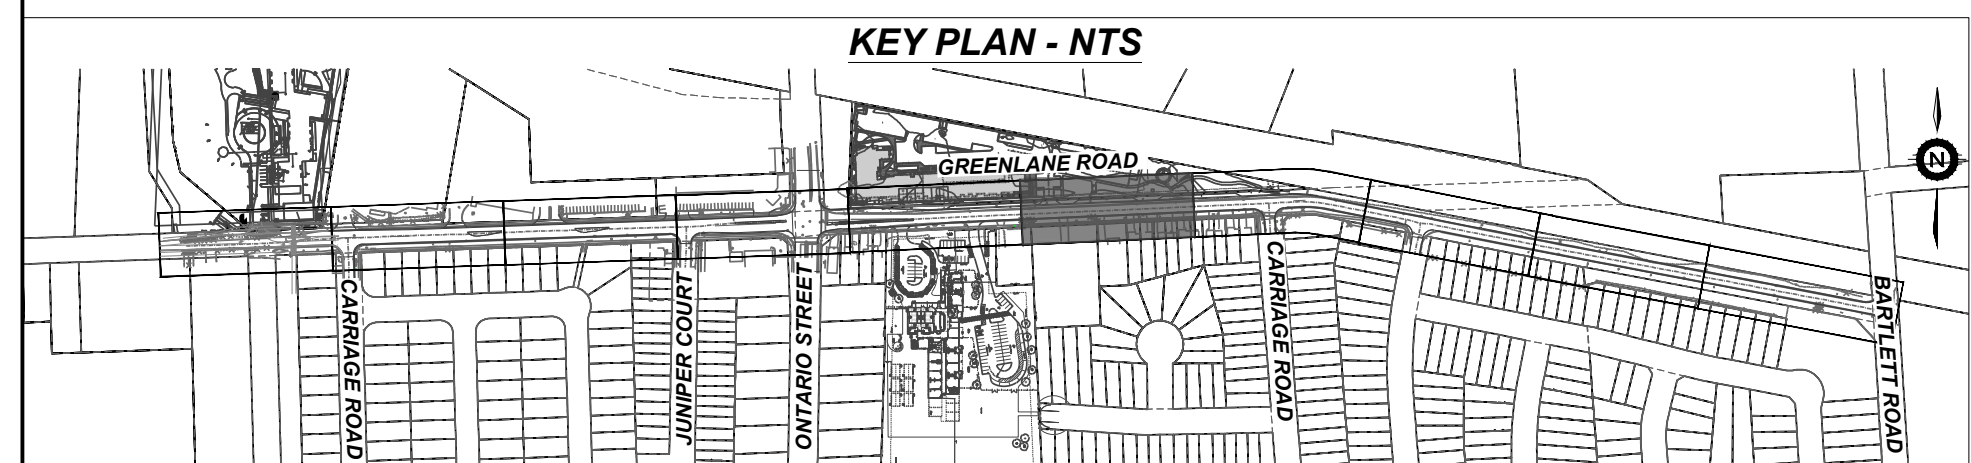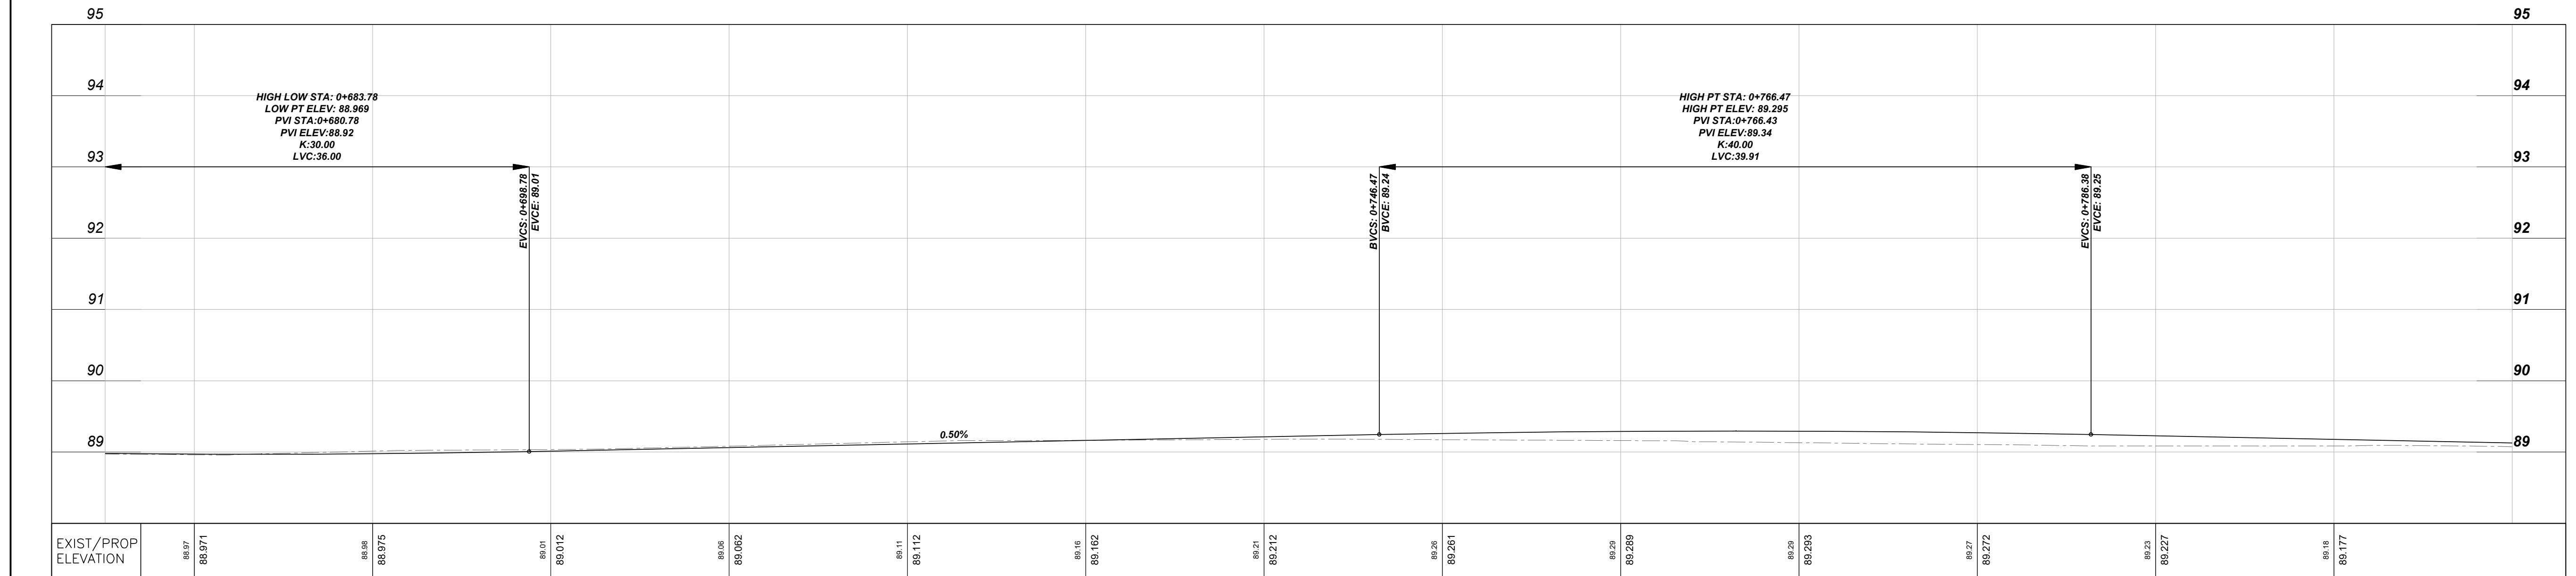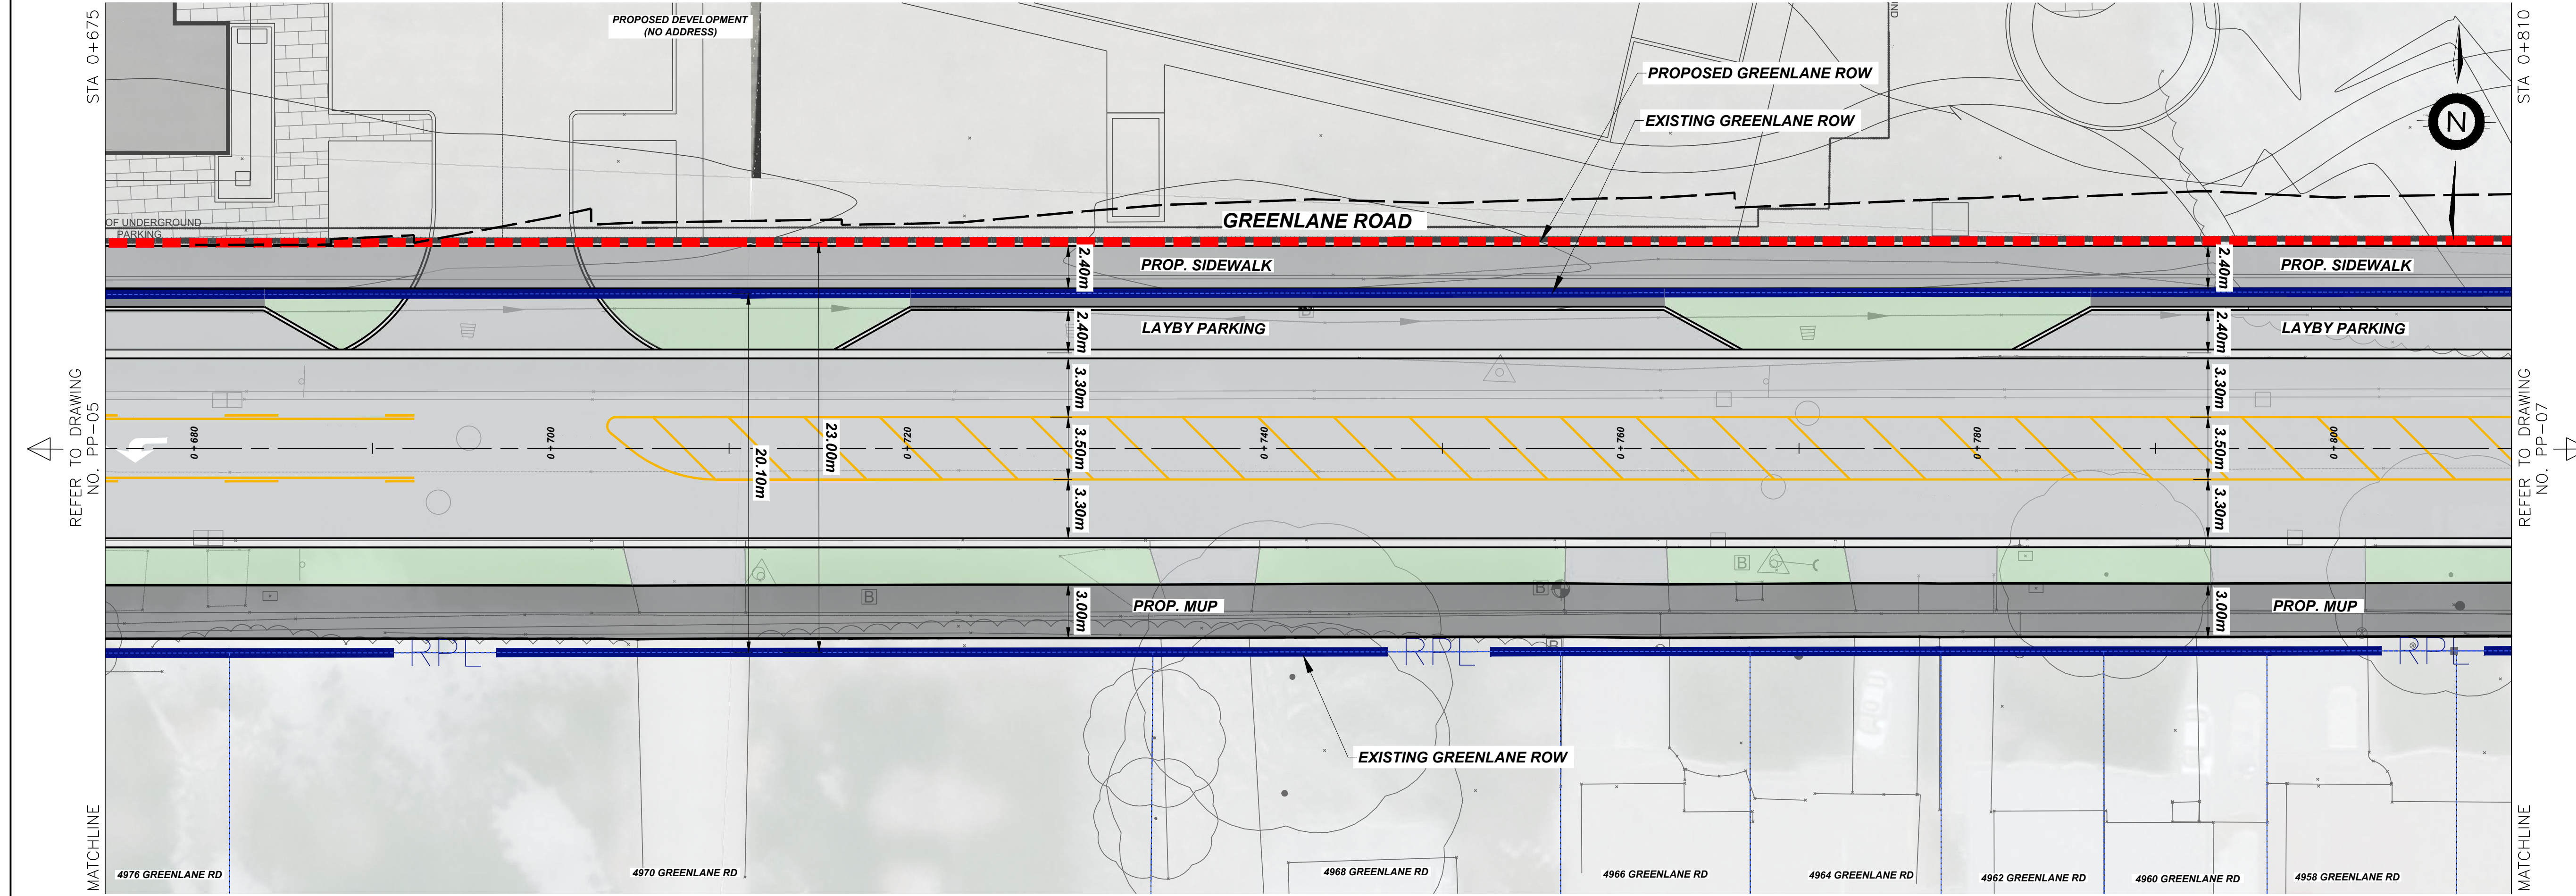

LEGEND			
	MULTI-USE PATH		EXISTING GREENLANE RIGHT OF WAY
	BOULEVARD		PROPOSED GREENLANE RIGHT OF WAY
	CONCRETE (SIDEWALK, MEDIAN, ETC.)		EXISTING PROPERTY LINE
			APPROXIMATE GRADING LIMIT




TOWN OF LINCOLN	
GREENLANE ROAD	
ENVIRONMENTAL ASSESSMENT	
FROM KONKLE CREEK TO BARTLETT ROAD	
PLAN AND PROFILE PLATE	
B001695	

CONSULTANT FILE No. B001695	
DATE	2025-05-30
SCALE	Hor : 1:200 m Ver : 1:50 m
REF. No.	#
DWG No.	PP-06
REV.	A

REVISION			
0	ESR PRELIMINARY DESIGN	2025-05-30	H.K.
NO.	REVISION	DATE	INIT.

DRAFTING: H.K.
DESIGN: H.K.
CHECKED BY: D.H.
APPROVED BY: D.H.

DRAWING FILE: P:\Project\11-08\B001695_Lincoln_Greenlane_EA\300_DESIGN\310_Dwg\Sheets\B001695_Preliminary Preferred Design Plates #02.dwg PLOTTED: Oct 28, 2025 - 2:22pm PLOTTED BY: hawalz.hako

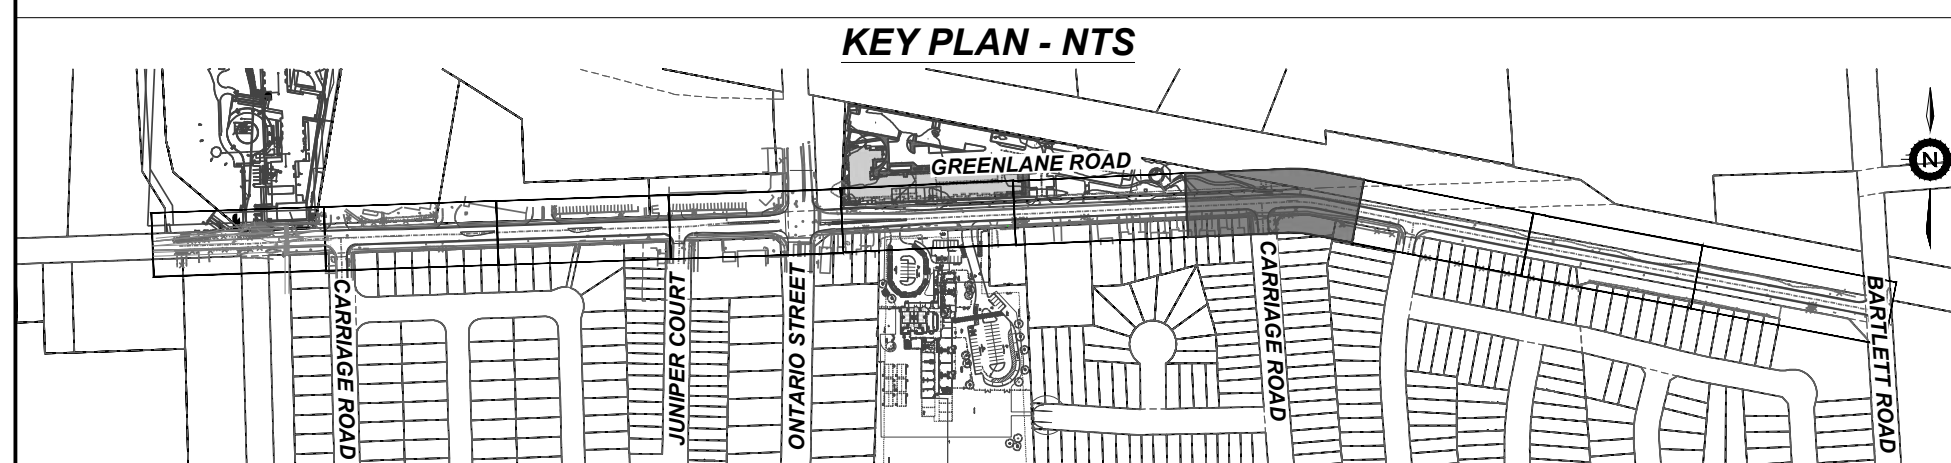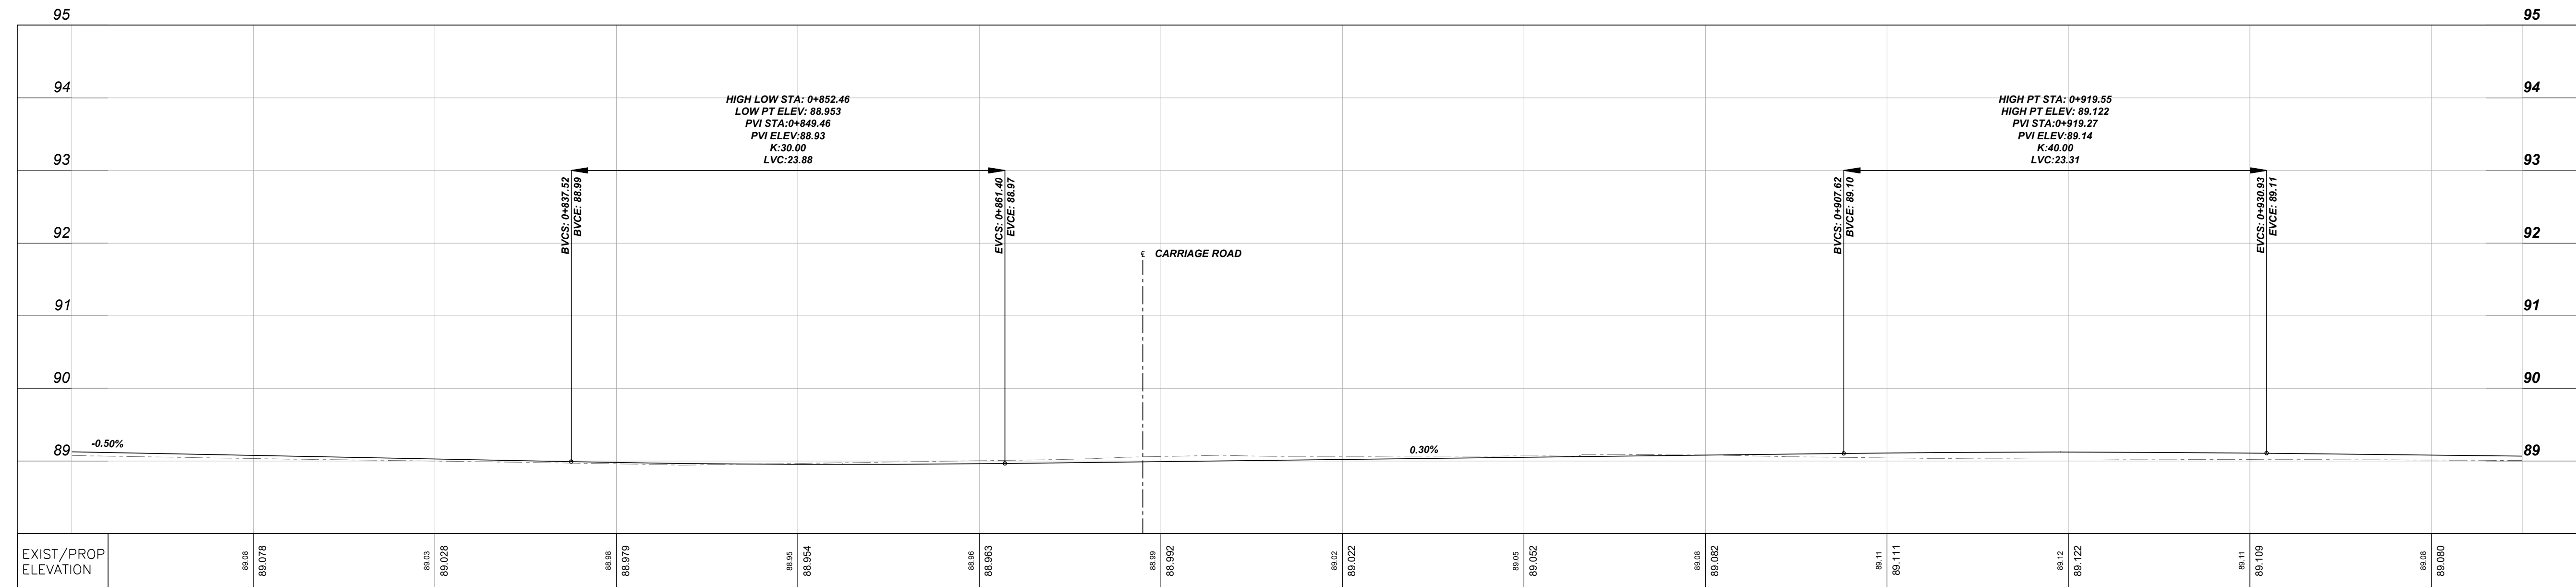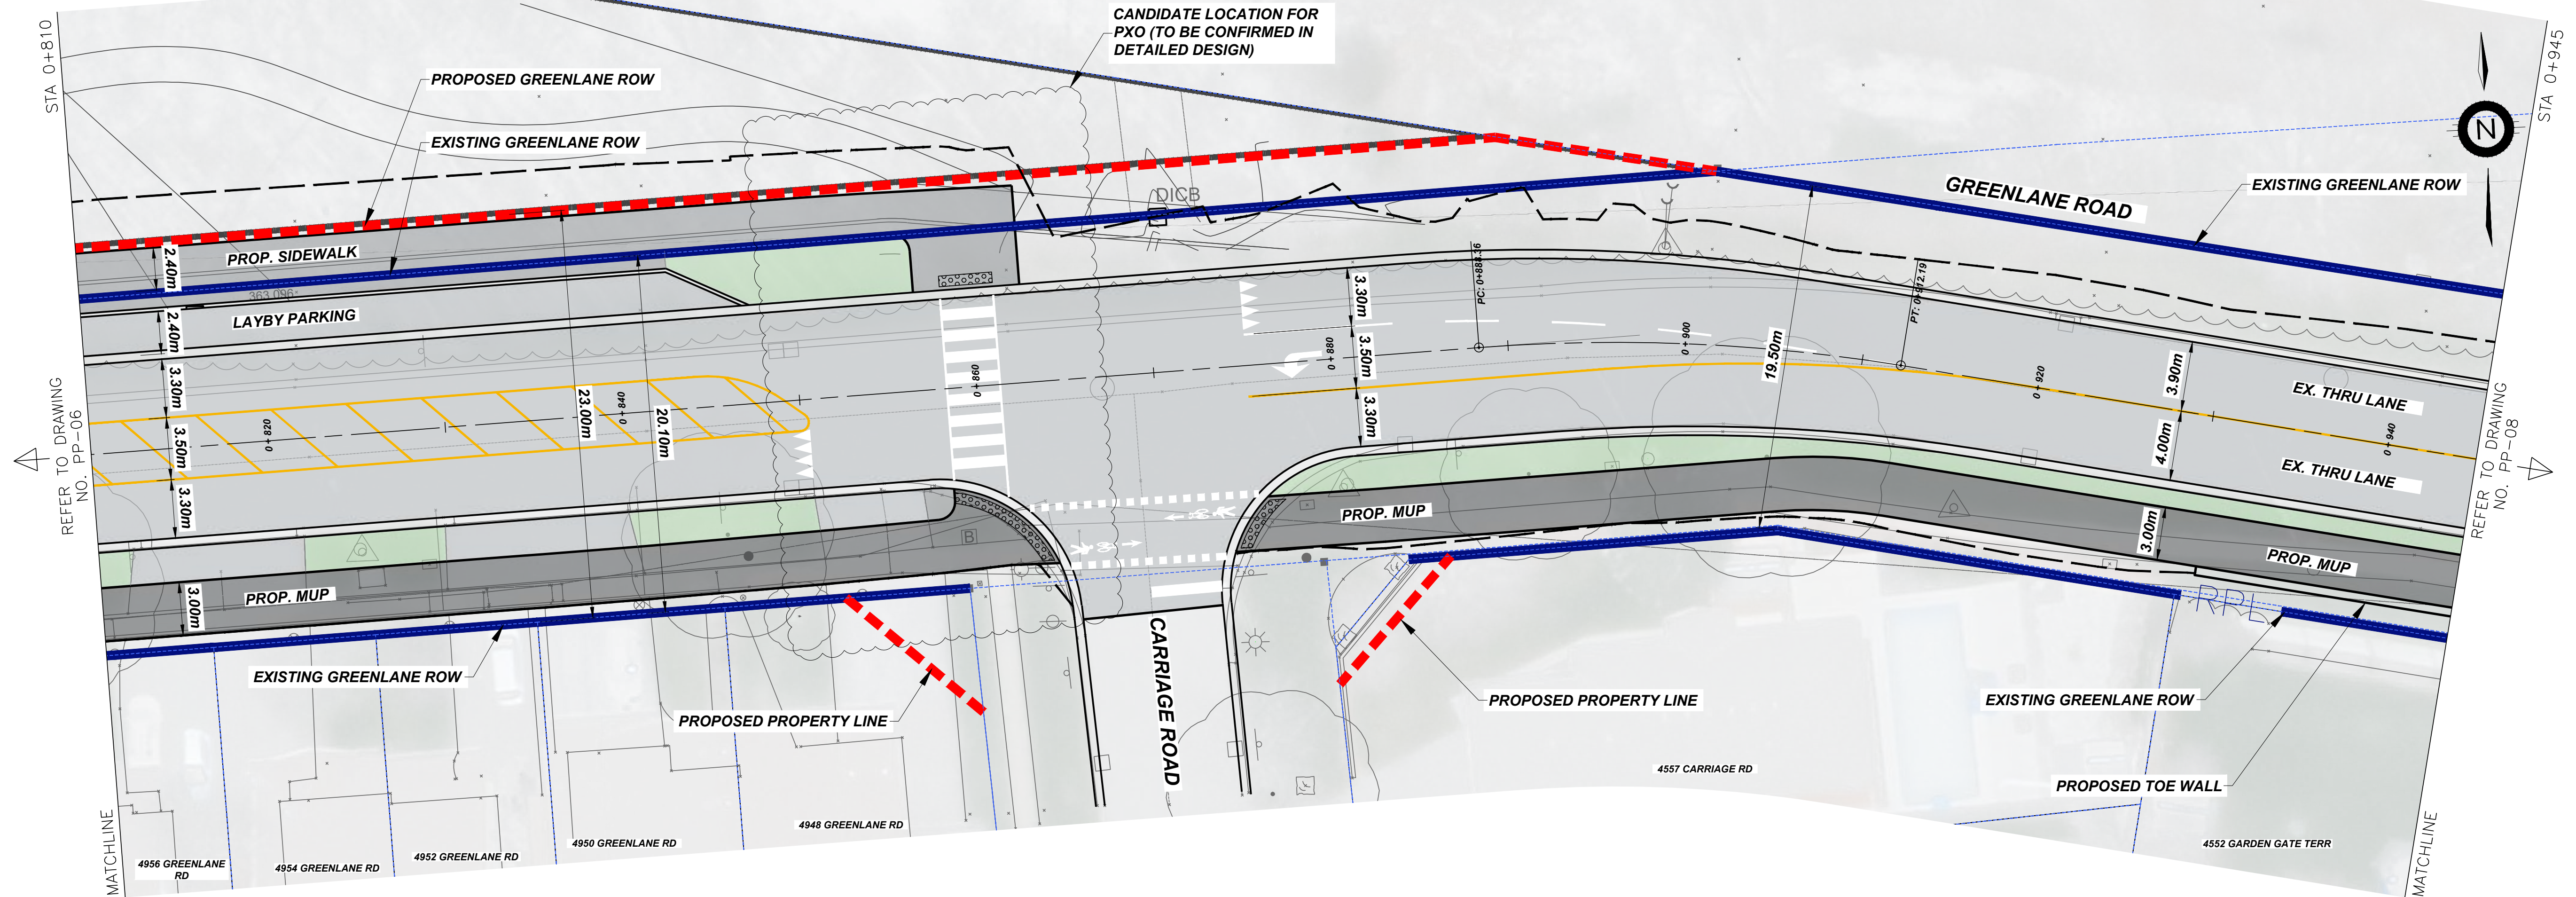

NO.	REVISION	DATE	INIT.
0	ESR PRELIMINARY DESIGN	2025-05-30	H.K.

LEGEND




	MULTI-USE PATH		EXISTING GREENLANE RIGHT OF WAY
	BOULEVARD		PROPOSED GREENLANE RIGHT OF WAY
	CONCRETE (SIDEWALK, MEDIAN, ETC.)		EXISTING PROPERTY LINE
			APPROXIMATE GRADING LIMIT

DRAFTING	H.K.
DESIGN	H.K.
CHECKED BY	D.H.
APPROVED BY	D.H.






TOWN OF LINCOLN
GREENLANE ROAD
ENVIRONMENTAL ASSESSMENT
FROM KONKLE CREEK TO BARTLETT ROAD
PLAN AND PROFILE PLATE
B001695

CONSULTANT FILE No. B001695	REV.
DATE 2025-05-30	A
SCALE Hor : 1:200 m Ver : 1:50 m	
REF. No. #	
DWG No. PP-07	

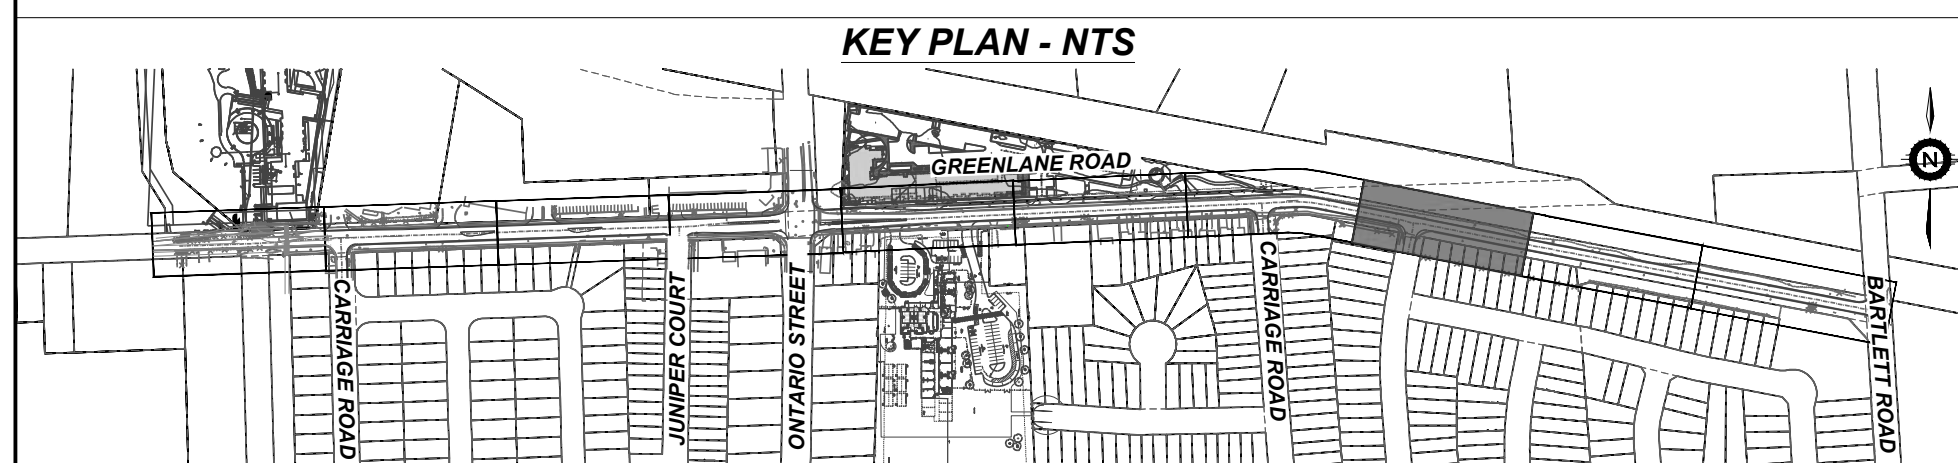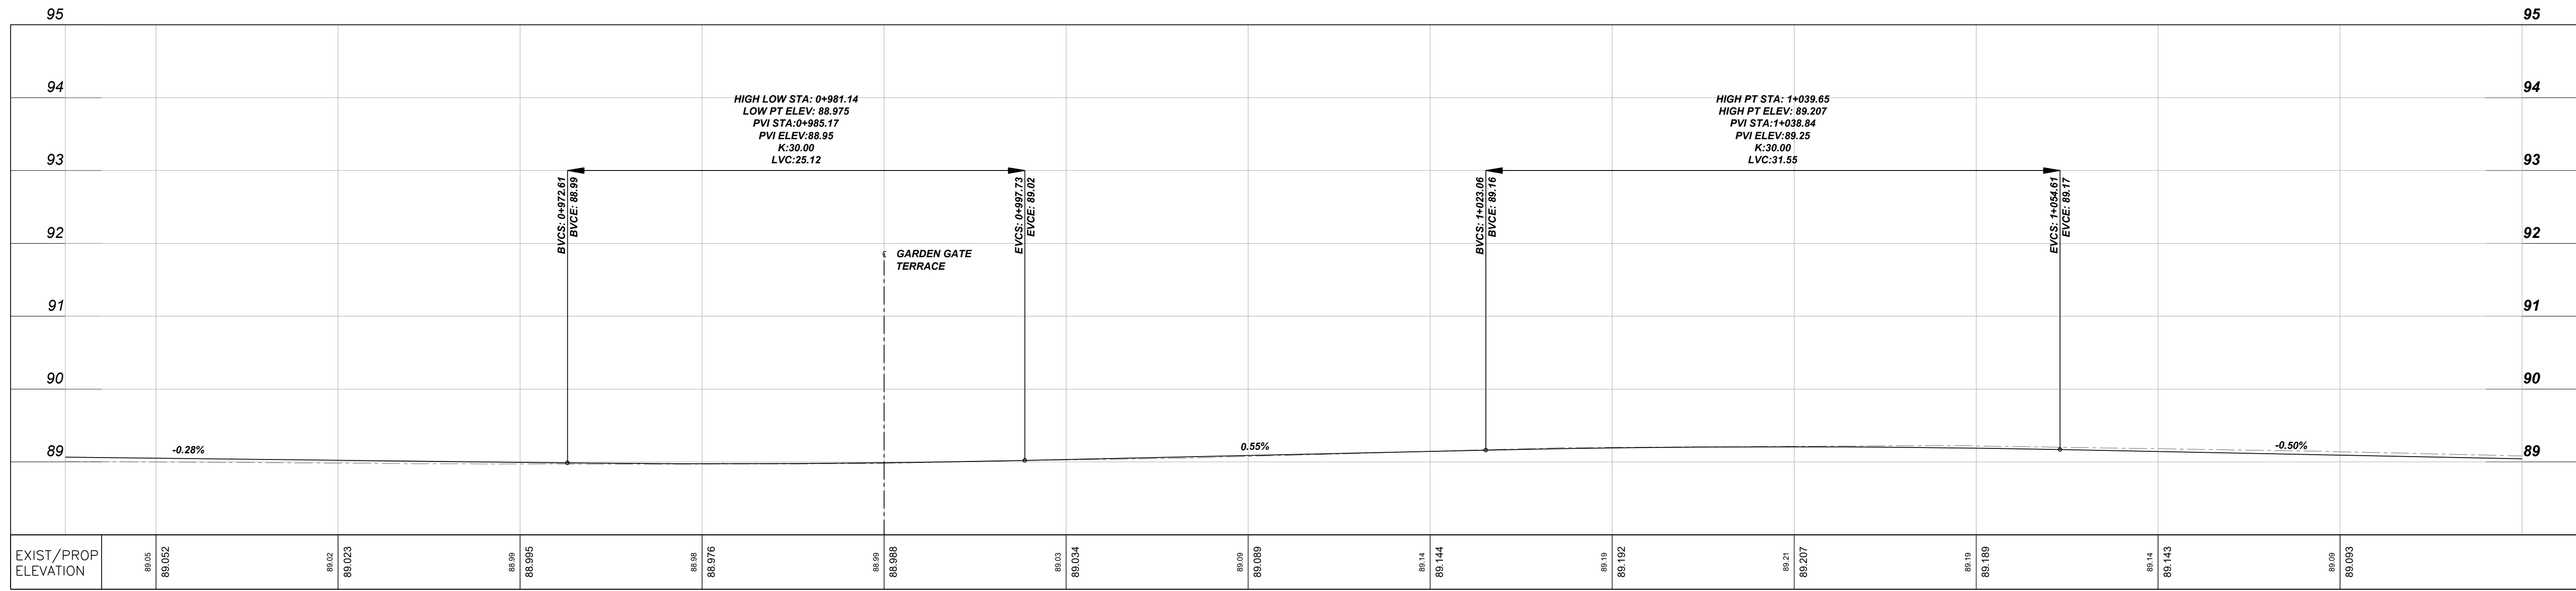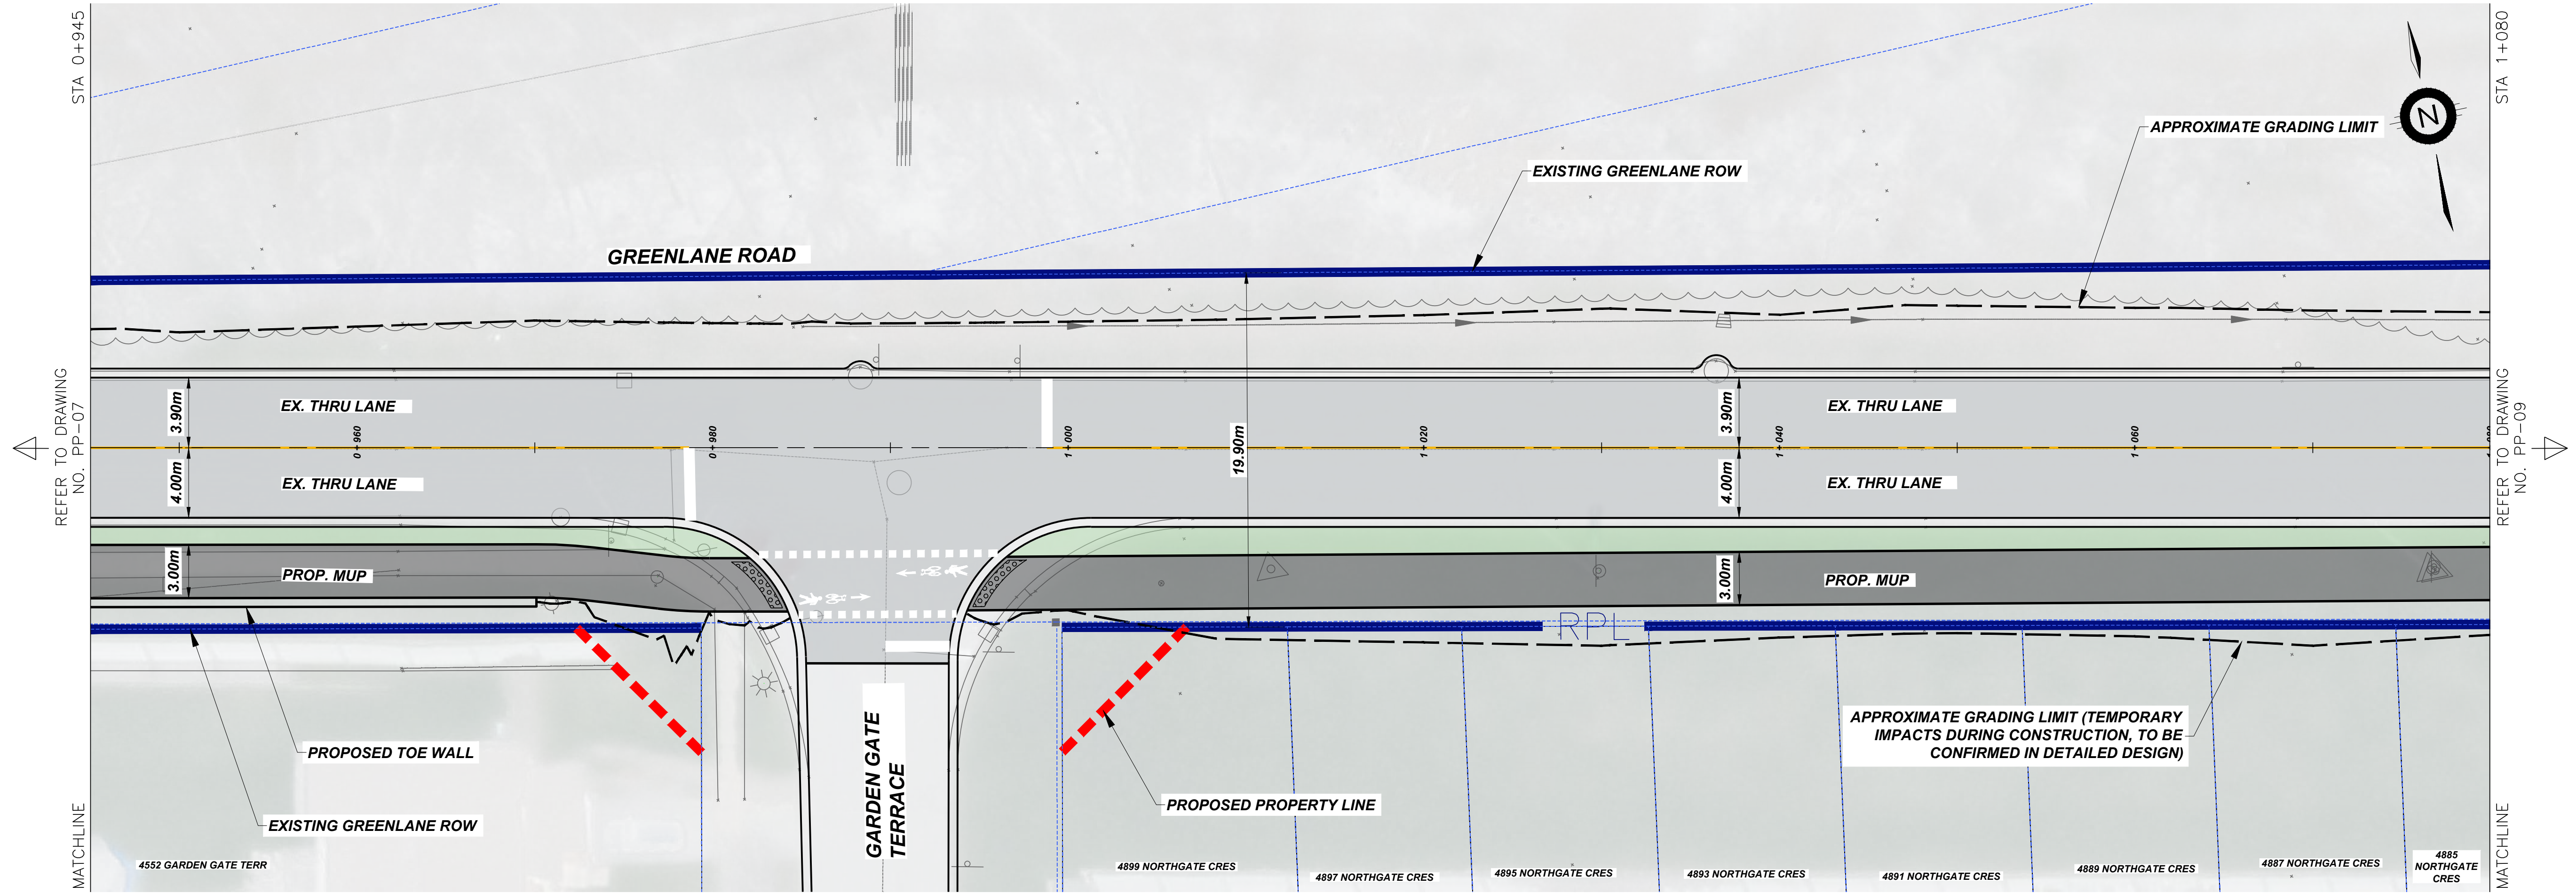

NOTE: ALL AREAS ARE APPROXIMATE AND ALL DIMENSIONS ARE IN METRES UNLESS OTHERWISE SPECIFIED.

				LEGEND				DRAFTING H.K.				TOWN OF LINCOLN GREENLANE ROAD ENVIRONMENTAL ASSESSMENT FROM KONKLE CREEK TO BARTLETT ROAD PLAN AND PROFILE PLATE B001695		CONSULTANT FILE No. B001695	
								DESIGN H.K.						DATE 2025-05-30	
								CHECKED BY D.H.						SCALE Hor : 1:200 m Ver : 1:50 m	
								APPROVED BY D.H.						REF. No. #	
												DWG No. PP-04		REV. A	

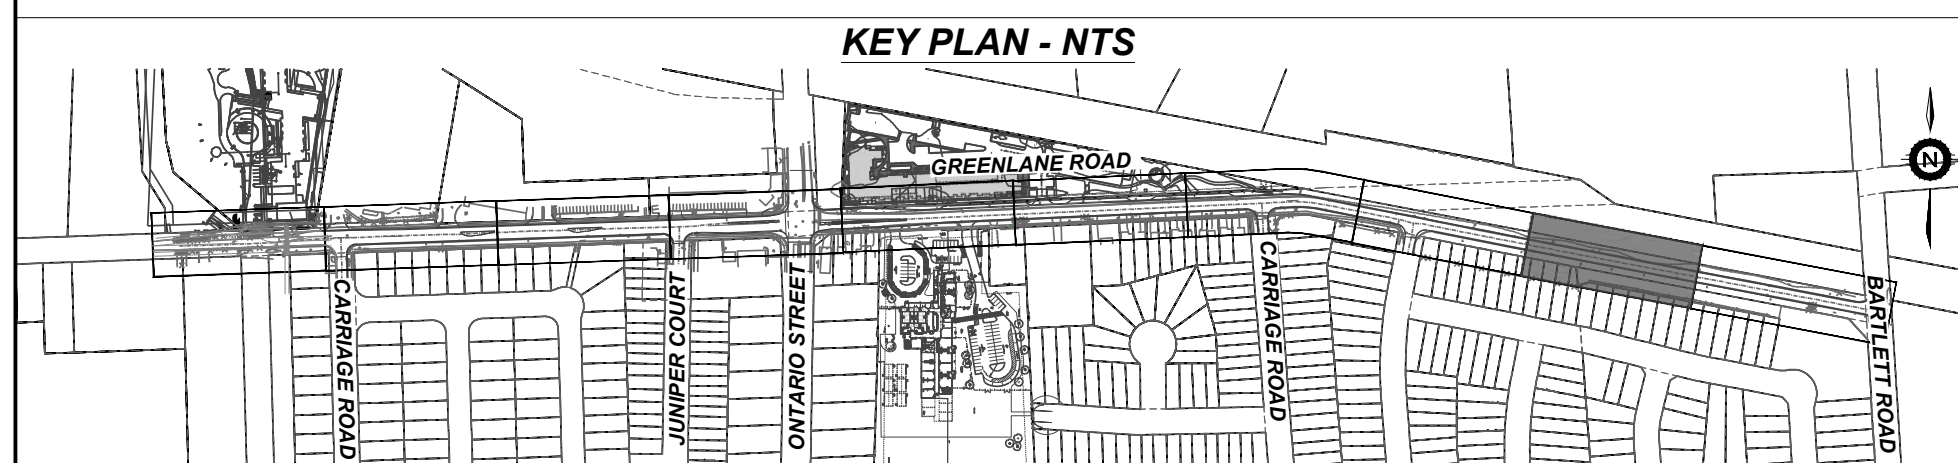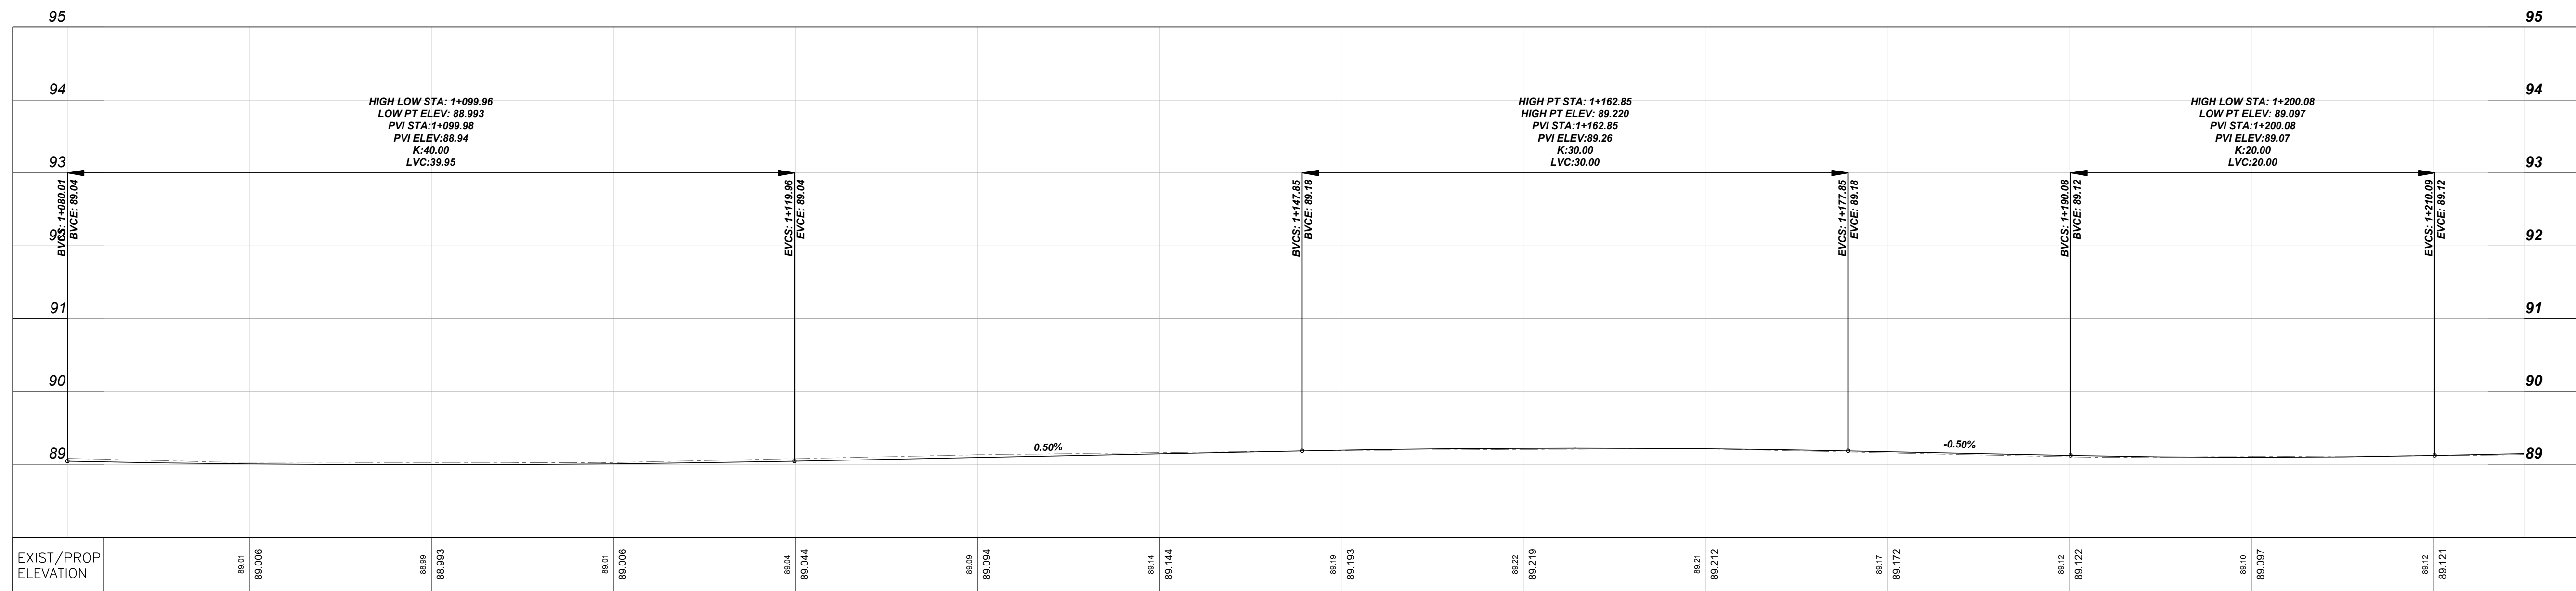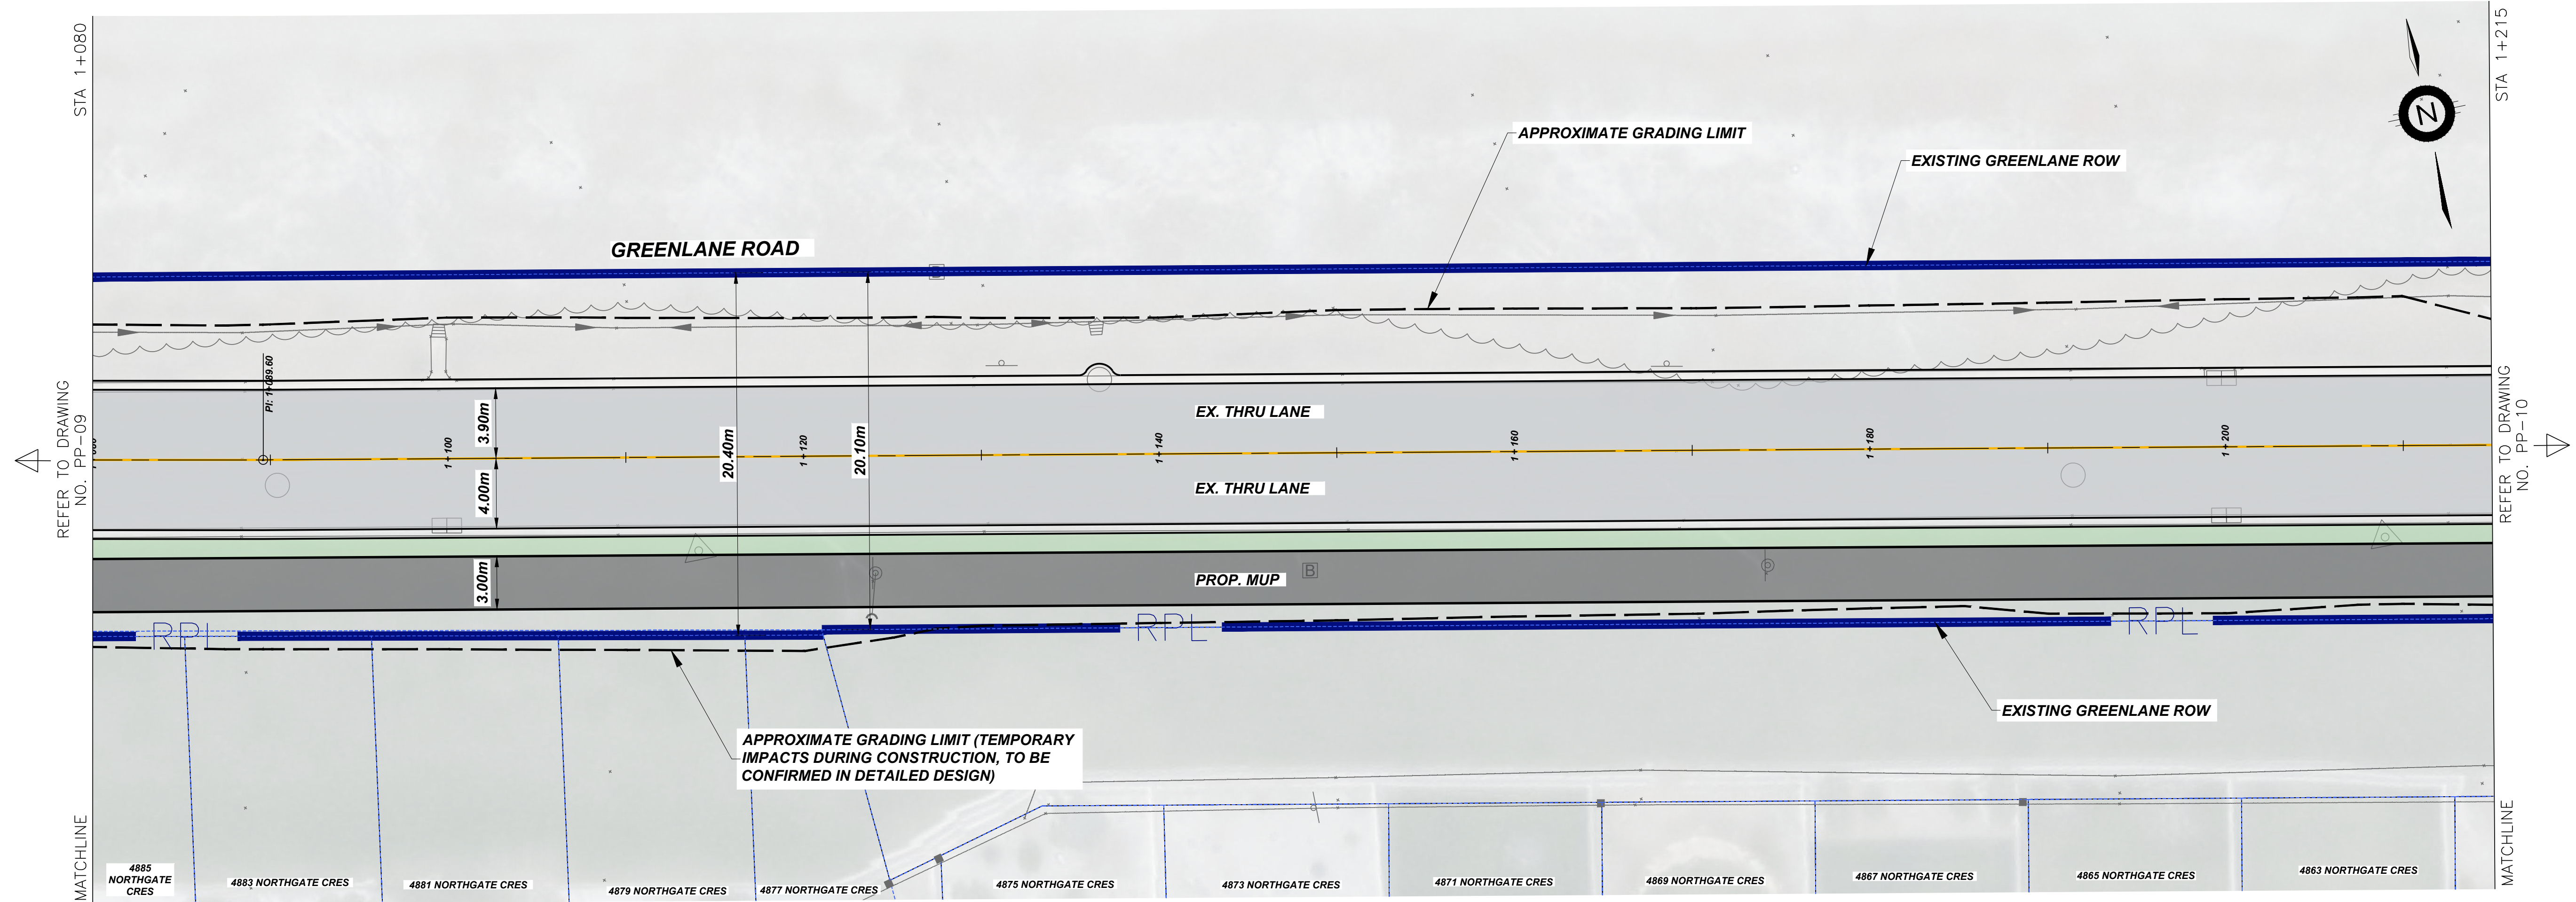

NO.	REVISION	DATE	INIT.
0	ESR PRELIMINARY DESIGN	2025-05-30	H.K.

LEGEND




	MULTI-USE PATH		EXISTING GREENLANE RIGHT OF WAY
	BOULEVARD		PROPOSED GREENLANE RIGHT OF WAY
	CONCRETE (SIDEWALK, MEDIAN, ETC.)		EXISTING PROPERTY LINE
			APPROXIMATE GRADING LIMIT

DRAFTING	H.K.
DESIGN	H.K.
CHECKED BY	D.H.
APPROVED BY	D.H.




TOWN OF LINCOLN
GREENLANE ROAD
ENVIRONMENTAL ASSESSMENT
FROM KONKLE CREEK TO BARTLETT ROAD
PLAN AND PROFILE PLATE
B001695

CONSULTANT FILE No. B001695	REV.
DATE 2025-05-30	A
SCALE Hor : 1:200 m Ver : 1:50 m	
REF. No. #	
DWG No. PP-09	

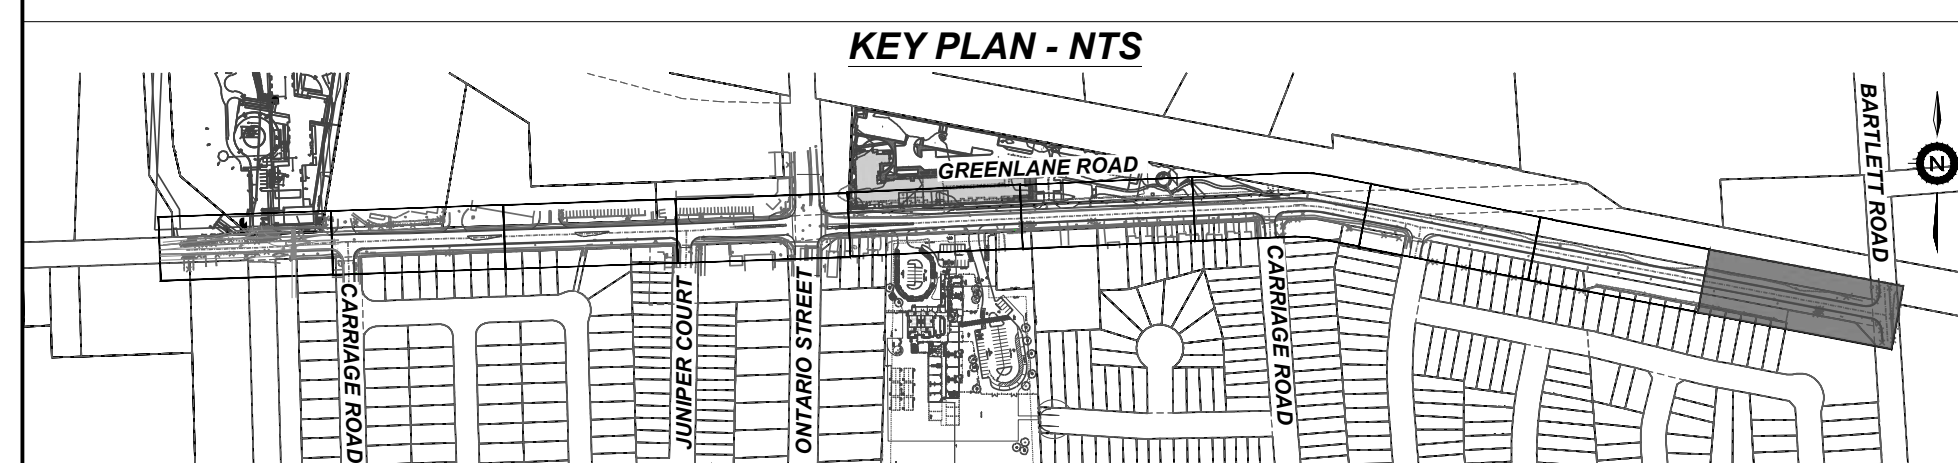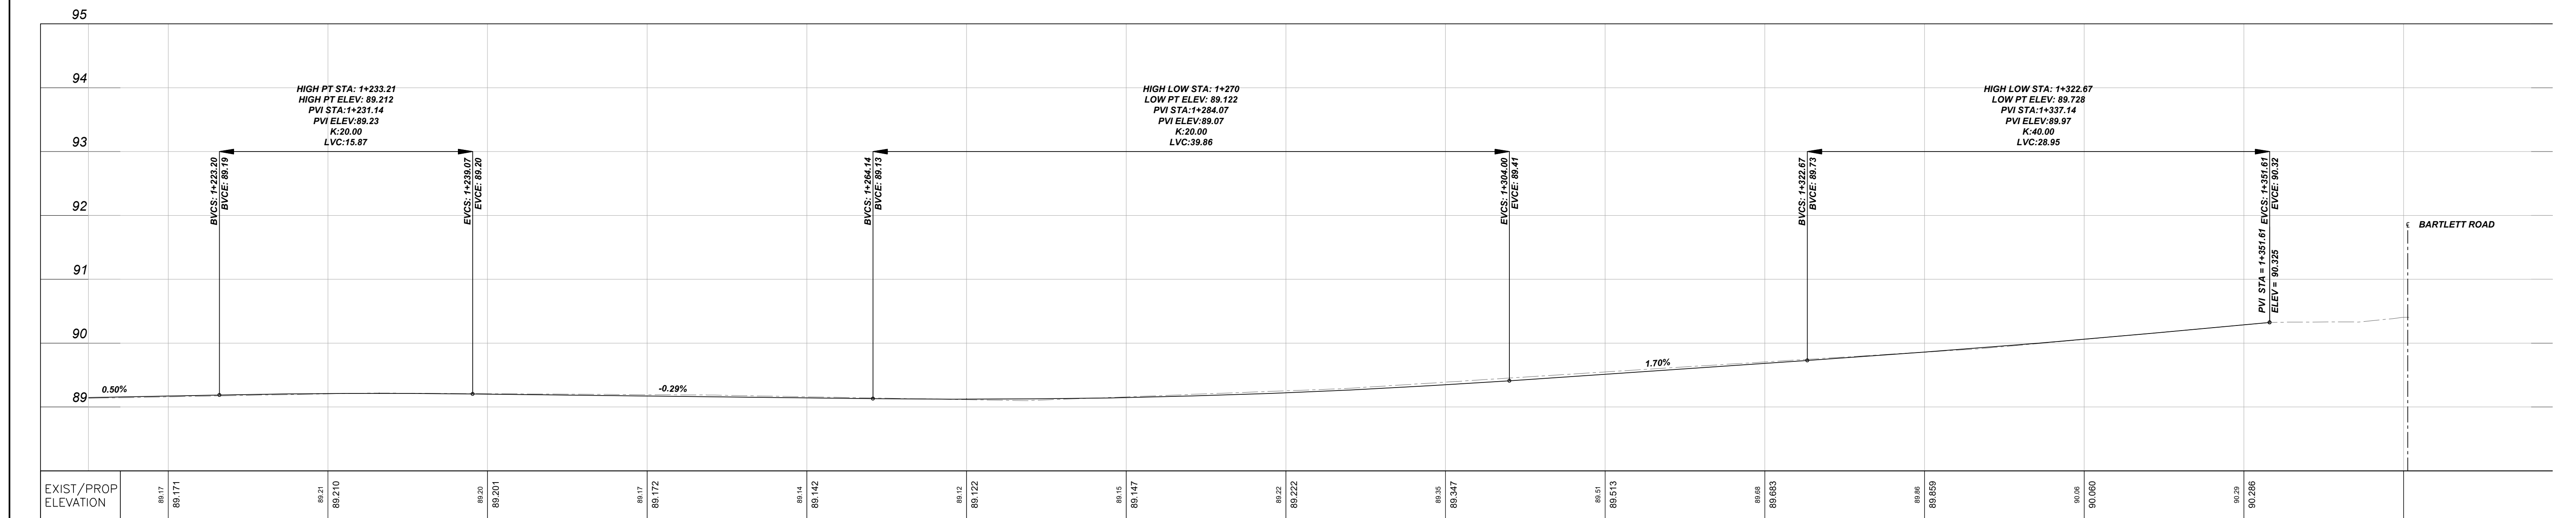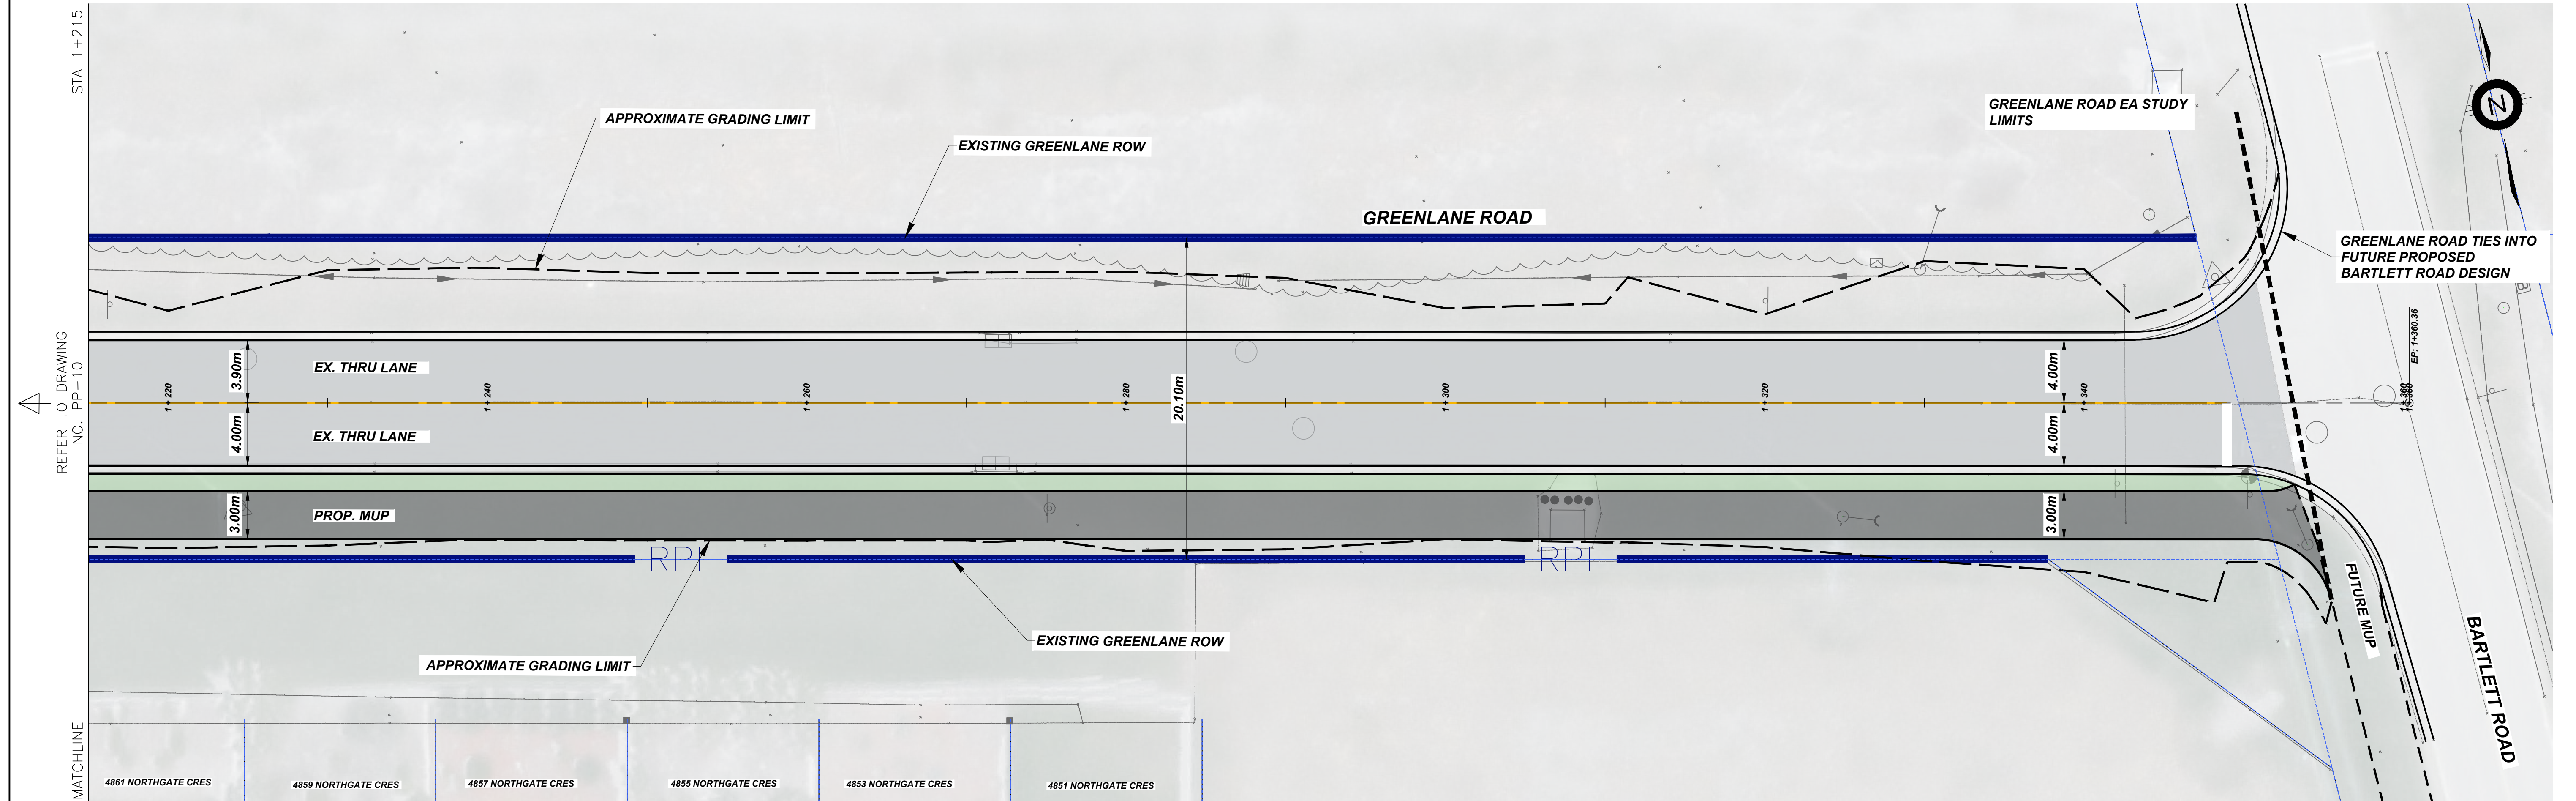


	</
--	--	----


TYPICAL CROSS-SECTION:
KONKLE CREEK TO WEST OF ONTARIO STREET

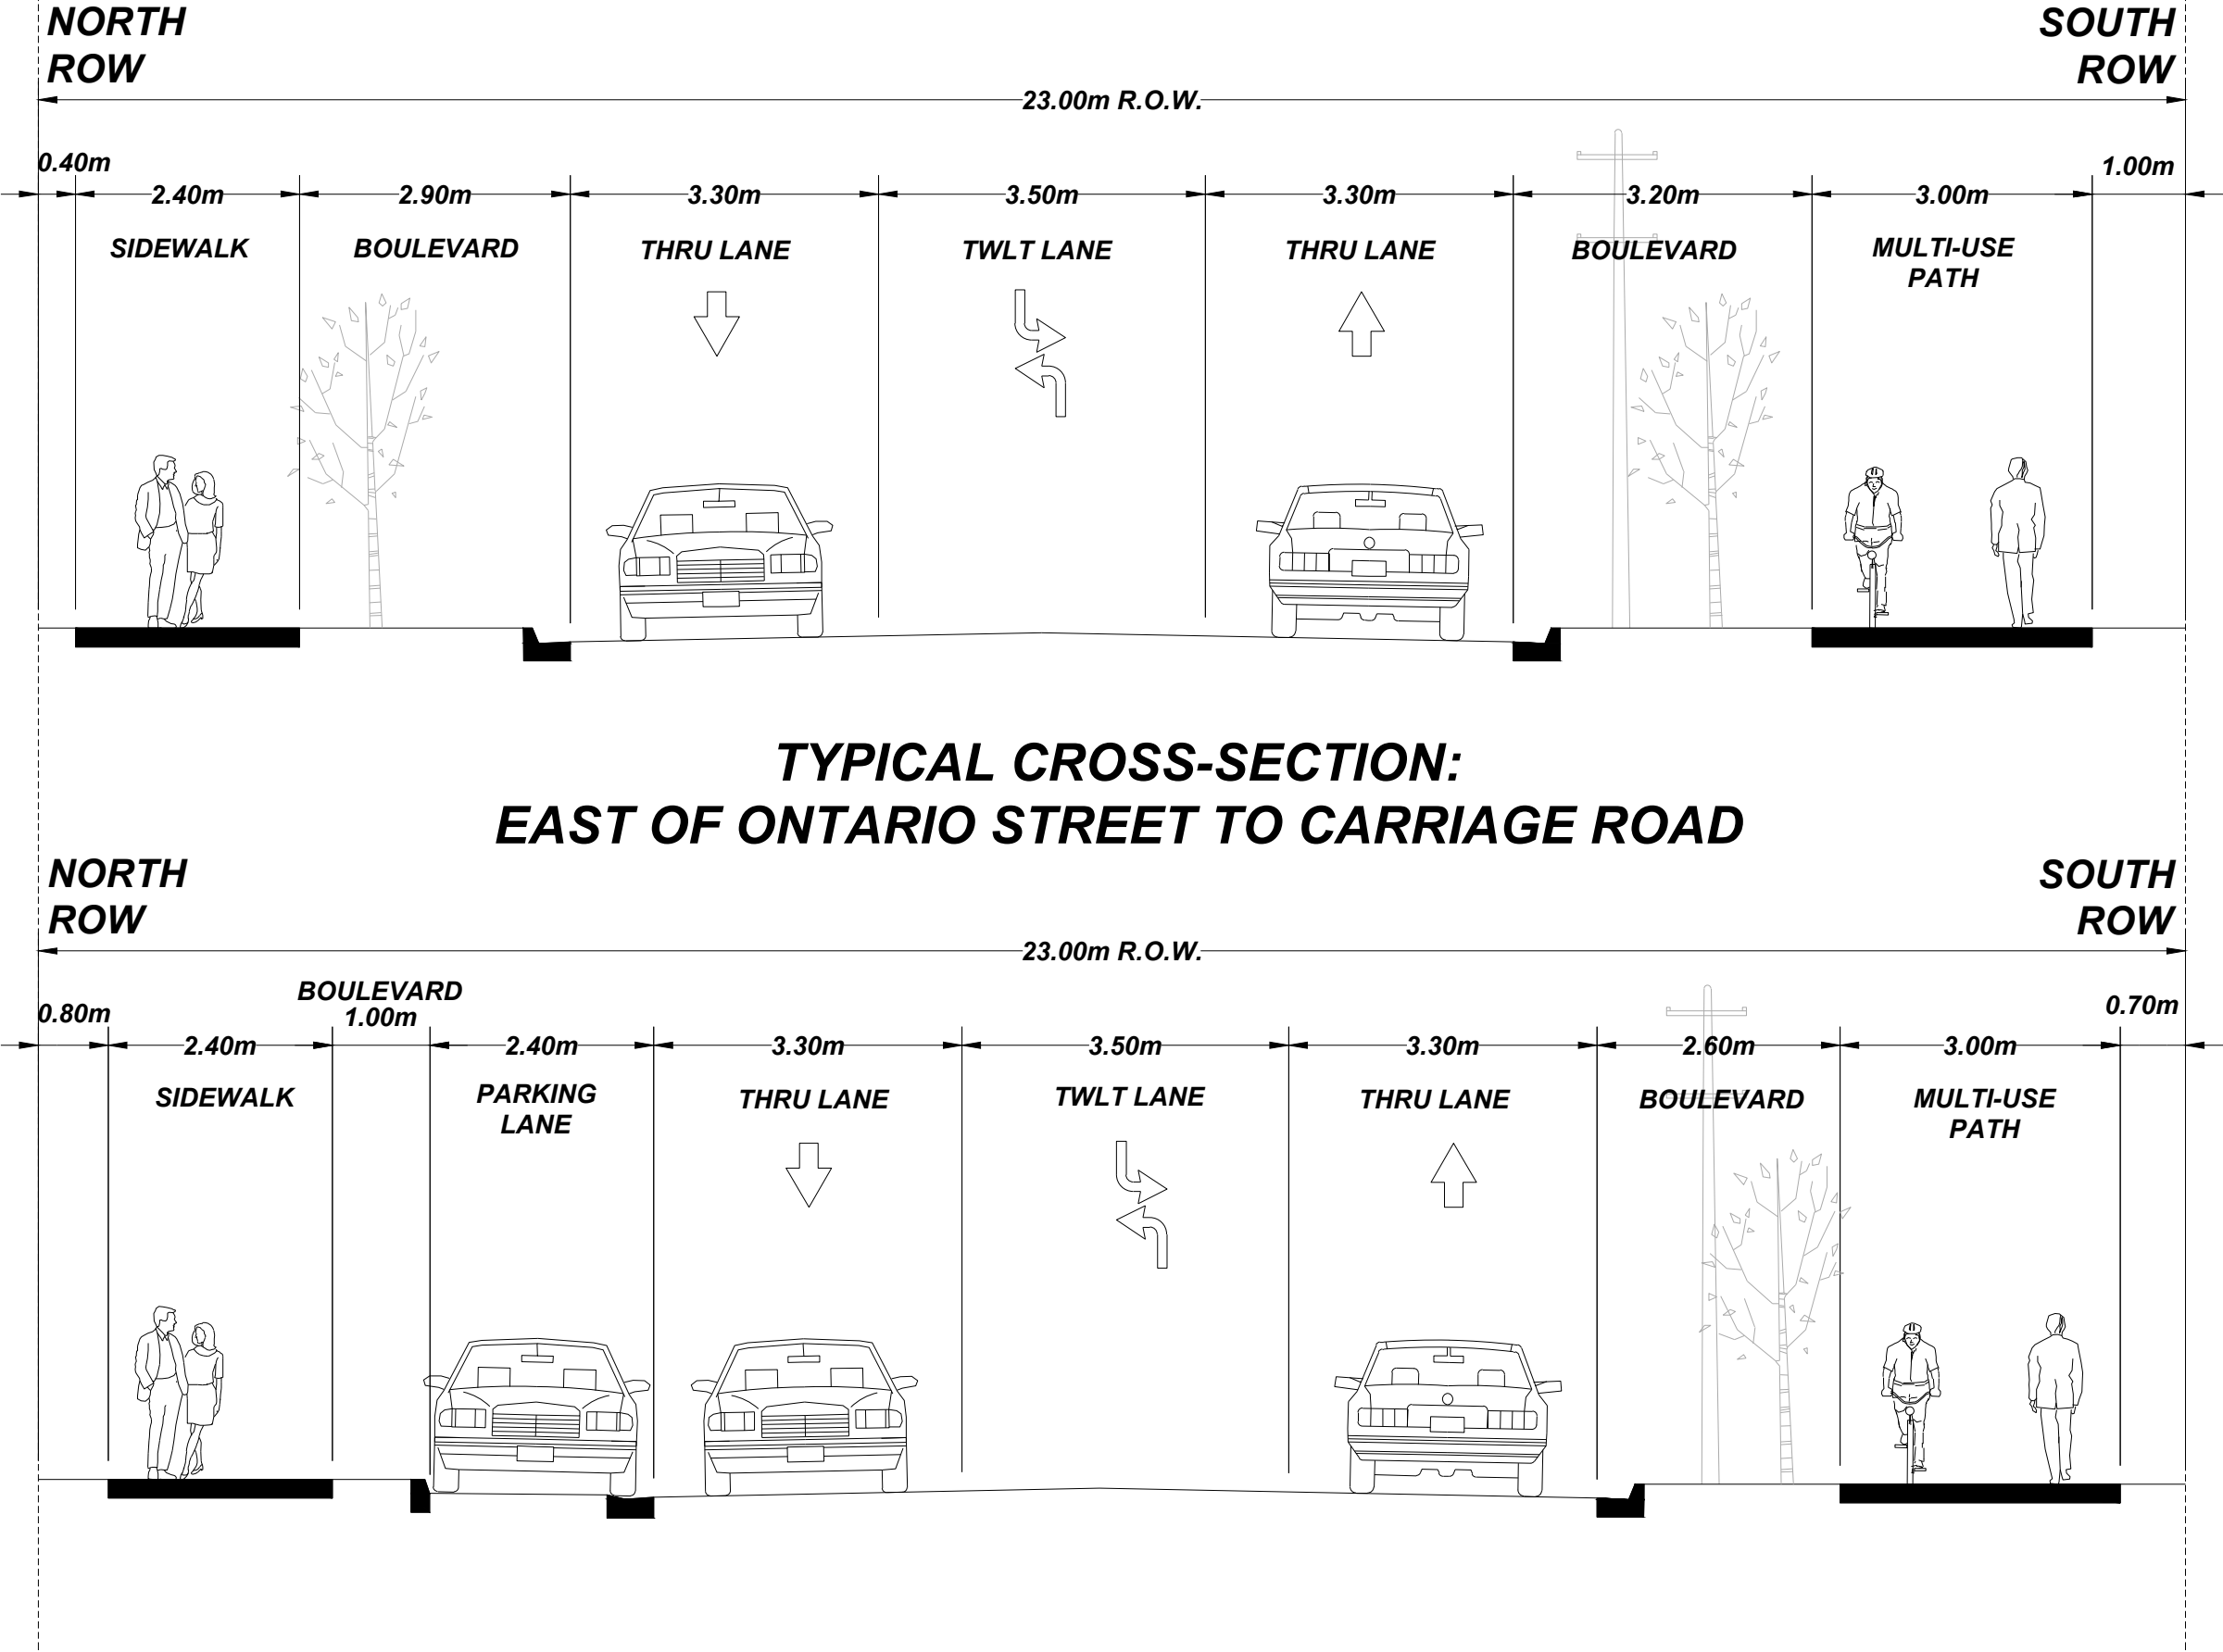

TYPICAL CROSS-SECTION:
EAST OF ONTARIO STREET TO CARRIAGE ROAD

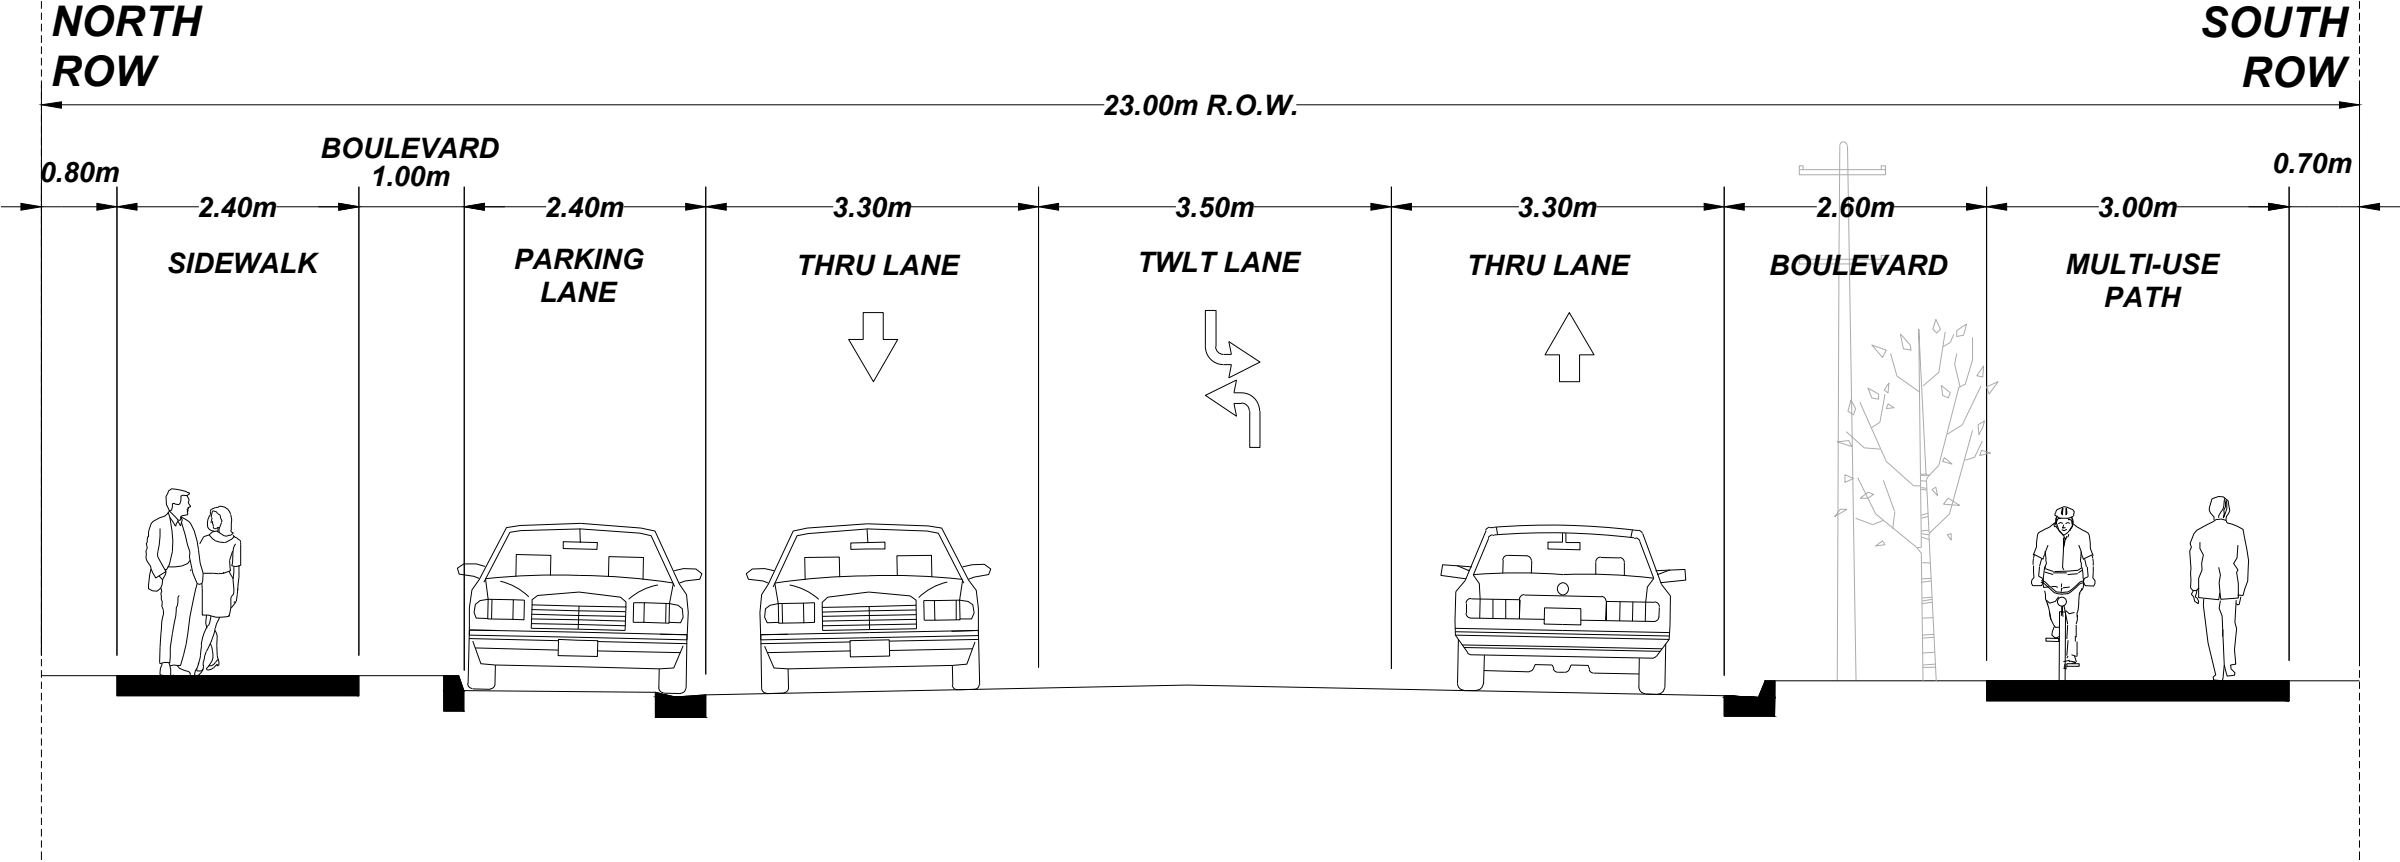

TYPICAL CROSS-SECTION:
CARRIAGE ROAD TO BARTLETT ROAD

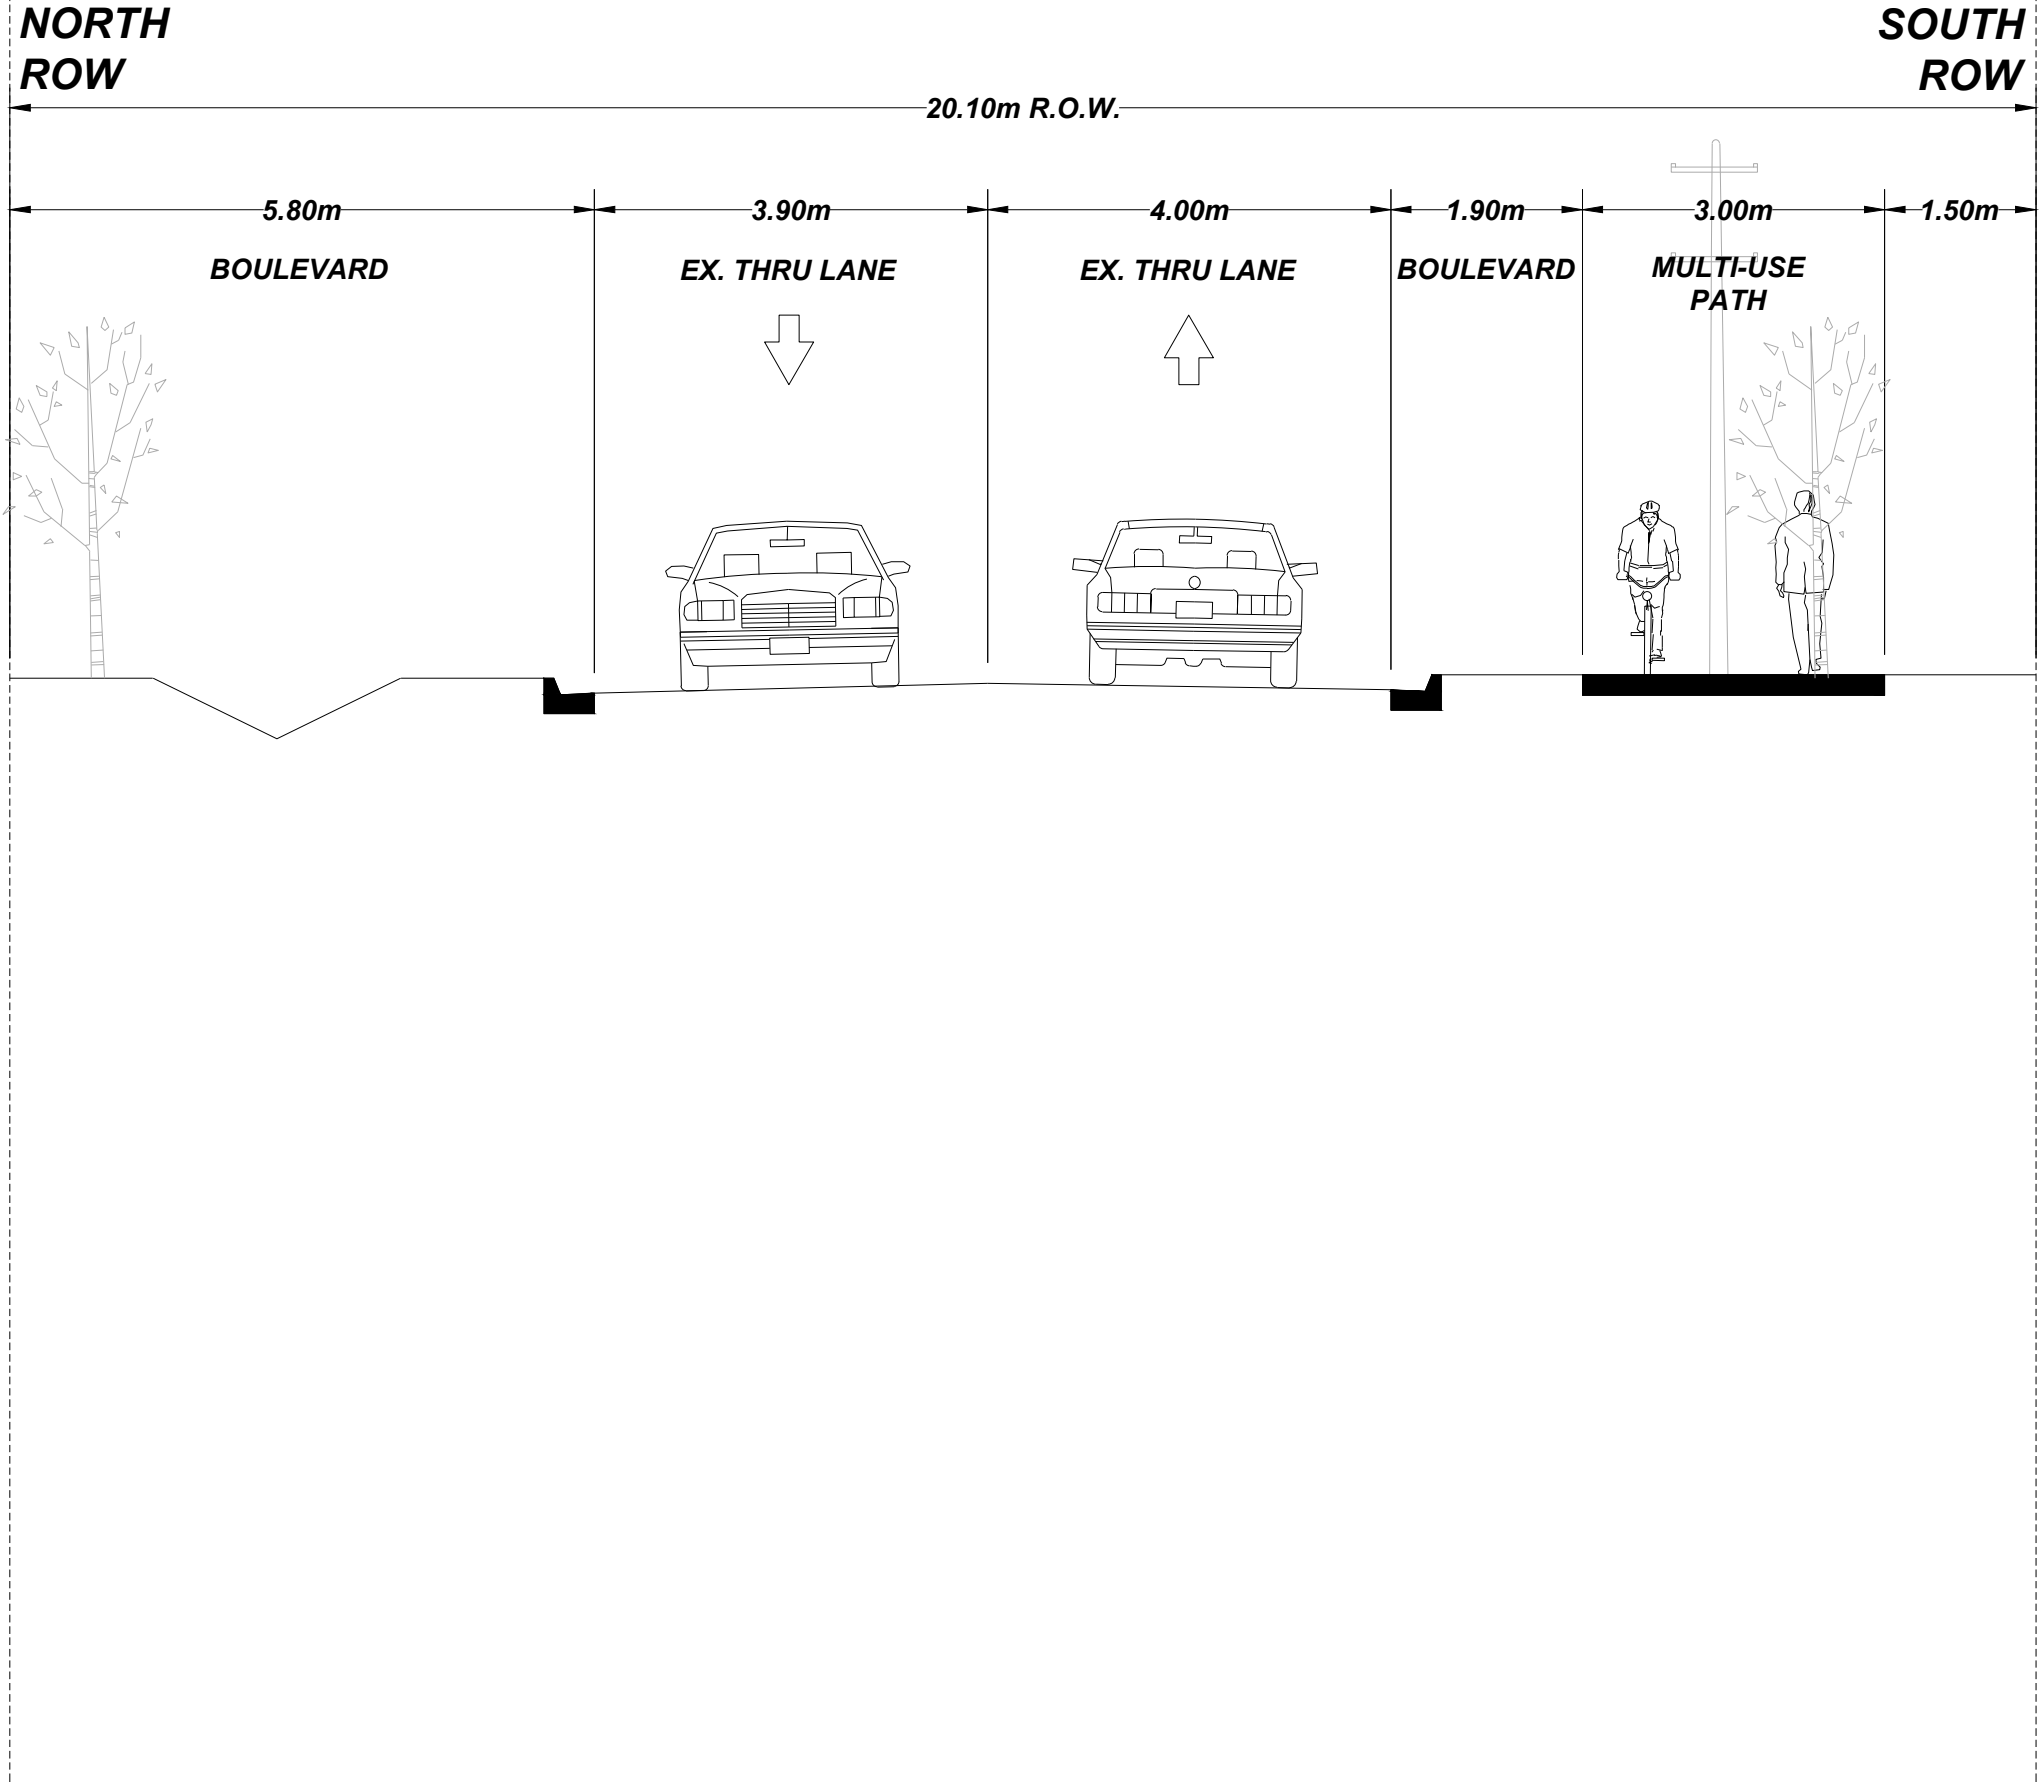

LEGEND

- MULTI-USE PATH
- BOULEVARD
- CONCRETE (SIDEWALK, MEDIAN, ETC.)
- EXISTING GREENLANE RIGHT OF WAY
- PROPOSED GREENLANE RIGHT OF WAY
- EXISTING PROPERTY LINE
- APPROXIMATE GRADING LIMIT

DRAFTING
H.K.
DESIGN
H.K.
CHECKED BY
D.H.
APPROVED BY
D.H.



TOWN OF LINCOLN
GREENLANE ROAD
ENVIRONMENTAL ASSESSMENT
FROM KONKLE CREEK TO BARTLETT ROAD
TYPICAL SECTIONS PLATE
B001695

CONSULTANT FILE No. B001695	REV.
DATE 2025-05-05	A
SCALE Hor : 1:200 m Ver: 1:50 m	
REF. No. #	
DWG No. TS-01	