


6 BUILDING 1 - OUTER EAST ELEVATION
1 : 200

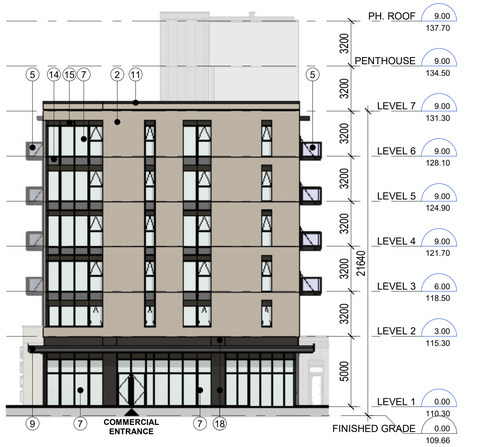


5 BUILDING 1 - INNER NORTH ELEVATION
1 : 200

MATERIALS LEGEND

1. BRICK VENEER (FINISH TYPE 1) - COLOUR - DARK BLEND 1
2. BRICK VENEER (FINISH TYPE 1) - COLOUR - LIGHT BLEND 1
3. BRICK VENEER (FINISH TYPE 1) - COLOUR - LIGHT BLEND 2
4. PREFINISHED VERTICAL METAL SIDING (FINISH TYPE 1)
5. GLAZED RAILING SYSTEM
6. PICKET RAILING SYSTEM
7. THERMALLY BROKEN GLAZING IN ANOD. ALUM. FRAME
8. SIGNAGE
9. CANOPY FRAMING
10. VENTILATION LOUVRES
11. PREFINISHED METAL CAP FLASHING
12. INSULATED PAINTED HOLLOW METAL DOOR
13. TRANSFORMER C/W SCREENING
14. SEALED SPANDREL PANEL IN ANOD. ALUM. FRAME
15. ARCHITECTURAL LOUVER
16. WALL TRIMS
17. BIKE RACKS
18. ALUMINIUM PLATE PANEL - COLOUR DARK GREY



4 BUILDING 1 - OUTER NORTH ELEVATION
1 : 200

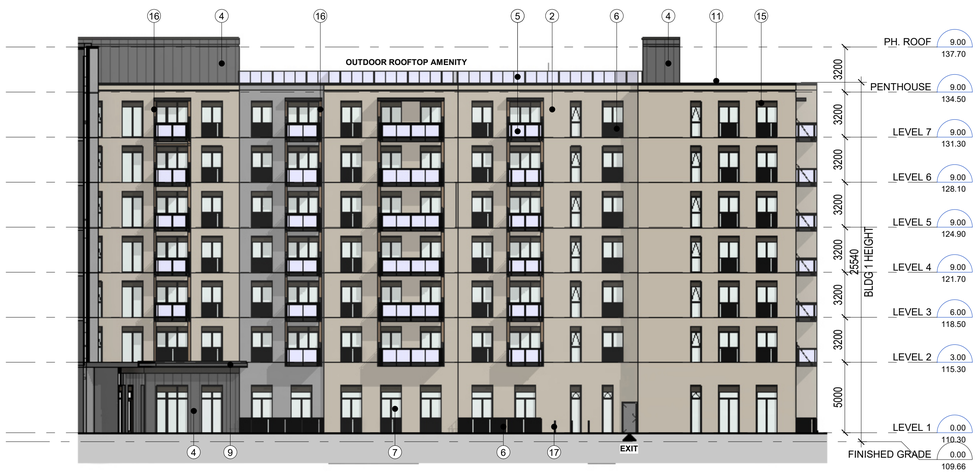

3 BUILDING 1 - INNER EAST ELEVATION
1 : 200



2 BUILDING 1 - WEST ELEVATION
1 : 200



1 BUILDING 1 - SOUTH ELEVATION
1 : 200

5205 KING ST, BEAMSVILLE

ELEVATIONS - BUILDING 1


22043
2024-12-16
ISSUED FOR REZONING

SRM↗
architects+
urban×designers

2024-12-16 2:36:34 PM

MATERIALS LEGEND


1. BRICK VENEER (FINISH TYPE 1) - COLOUR - DARK BLEND 1
2. BRICK VENEER (FINISH TYPE 1) - COLOUR - LIGHT BLEND 1
3. BRICK VENEER (FINISH TYPE 1) - COLOUR - LIGHT BLEND 2
4. PREFINISHED VERTICAL METAL SIDING (FINISH TYPE 1)
5. GLAZED RAILING SYSTEM
6. PICKET RAILING SYSTEM
7. THERMALLY BROKEN GLAZING IN ANOD. ALUM. FRAME
8. SIGNAGE
9. CANOPY FRAMING
10. VENTILATION LOUVRES
11. PREFINISHED METAL CAP FLASHING
12. INSULATED PAINTED HOLLOW METAL DOOR
13. TRANSFORMER C/W SCREENING
14. SEALED SPANDREL PANEL IN ANOD. ALUM. FRAME
15. ARCHITECTURAL LOUVER
16. WALL TRIMS
17. BIKE RACKS
18. ALUMINIUM PLATE PANEL - COLOUR DARK GREY

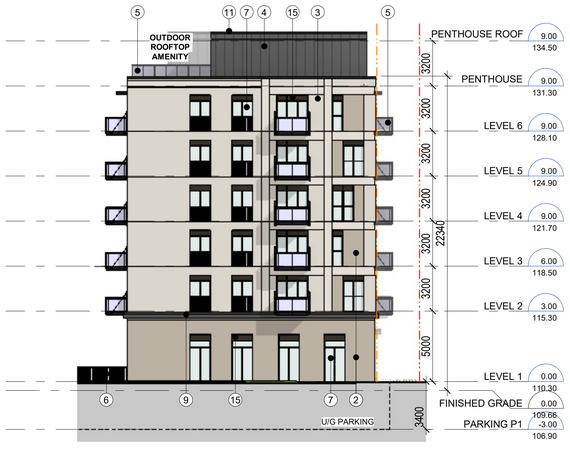

4 BUILDING 2 - WEST ELEVATION
1 : 200



2 BUILDING 2 - NORTH ELEVATION
1 : 200

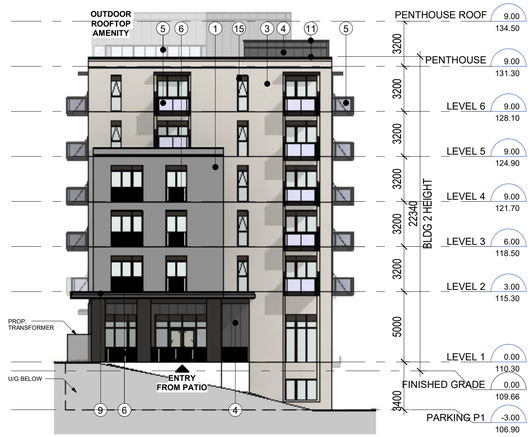

3 BUILDING 2 - EAST ELEVATION
1 : 200



1 BUILDING 2 - SOUTH ELEVATION
1 : 200


5205 KING ST, BEAMSVILLE

ELEVATIONS - BUILDING 2


22043
2024-12-16
ISSUED FOR REZONING

SRM↗
architects+
urban×designers


2024-12-16 2:36:55 PM

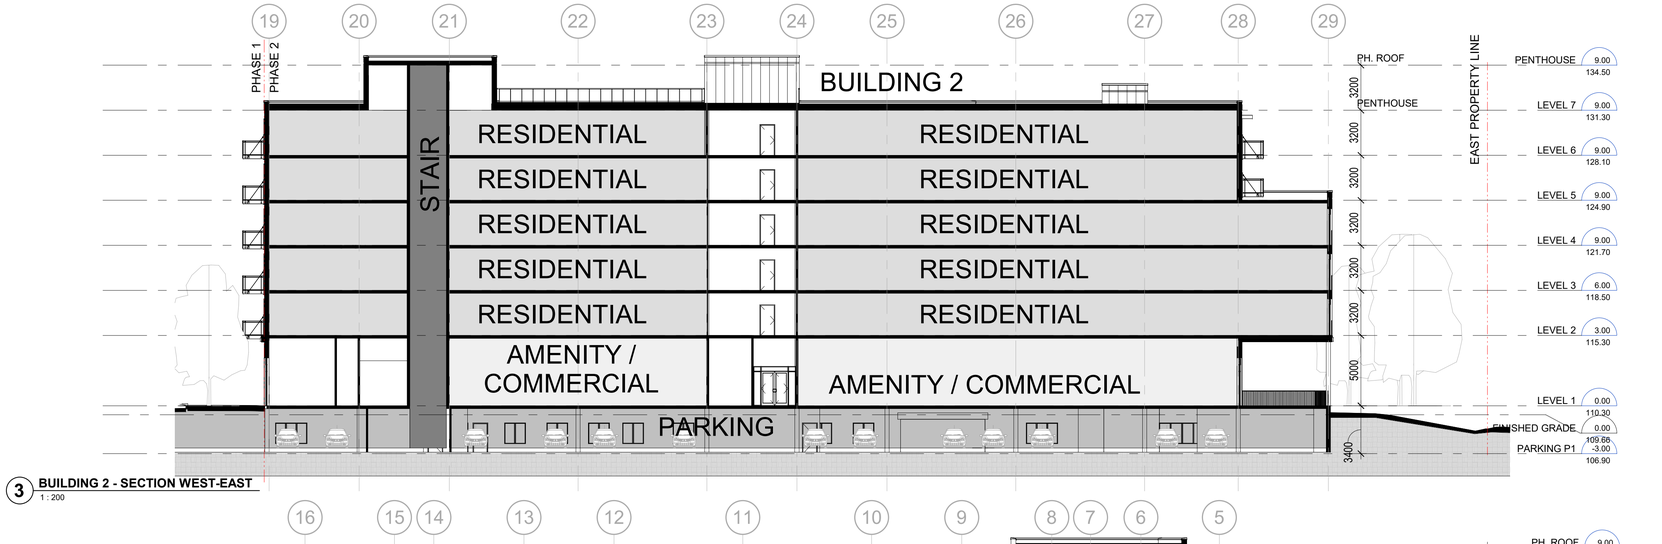

3 **BUILDING 2 - SECTION WEST-EAST**
1 : 200

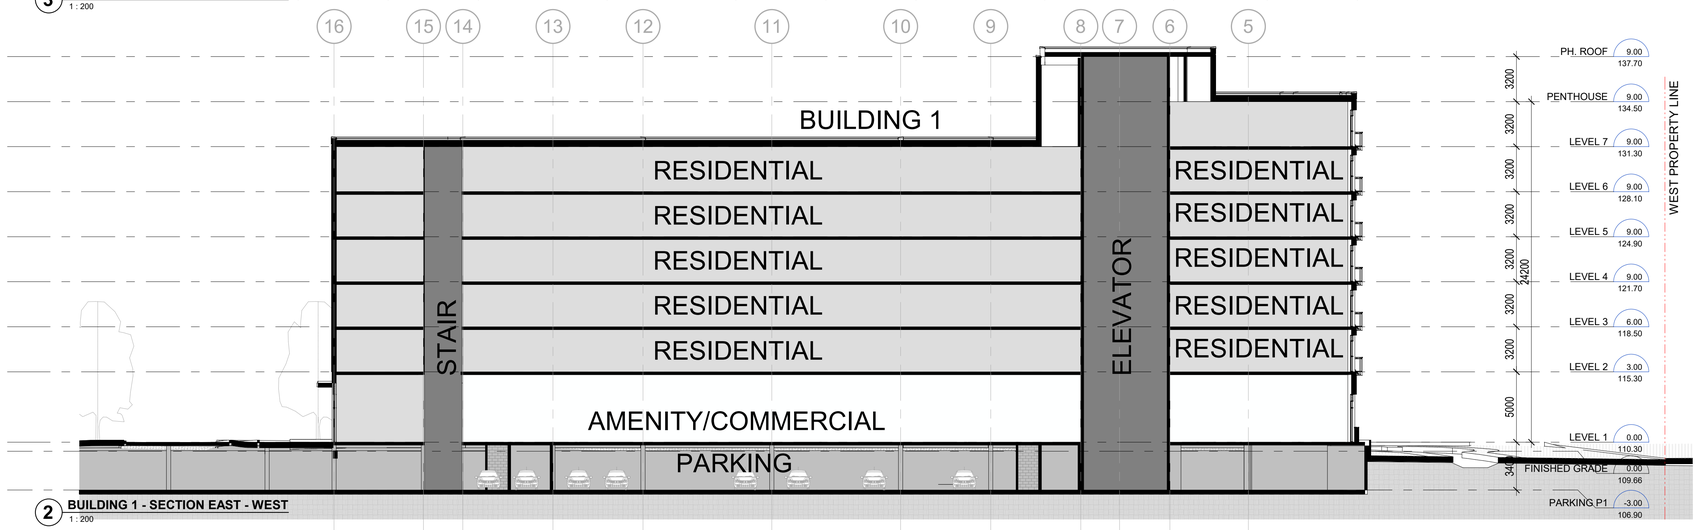

2 **BUILDING 1 - SECTION EAST - WEST**
1 : 200

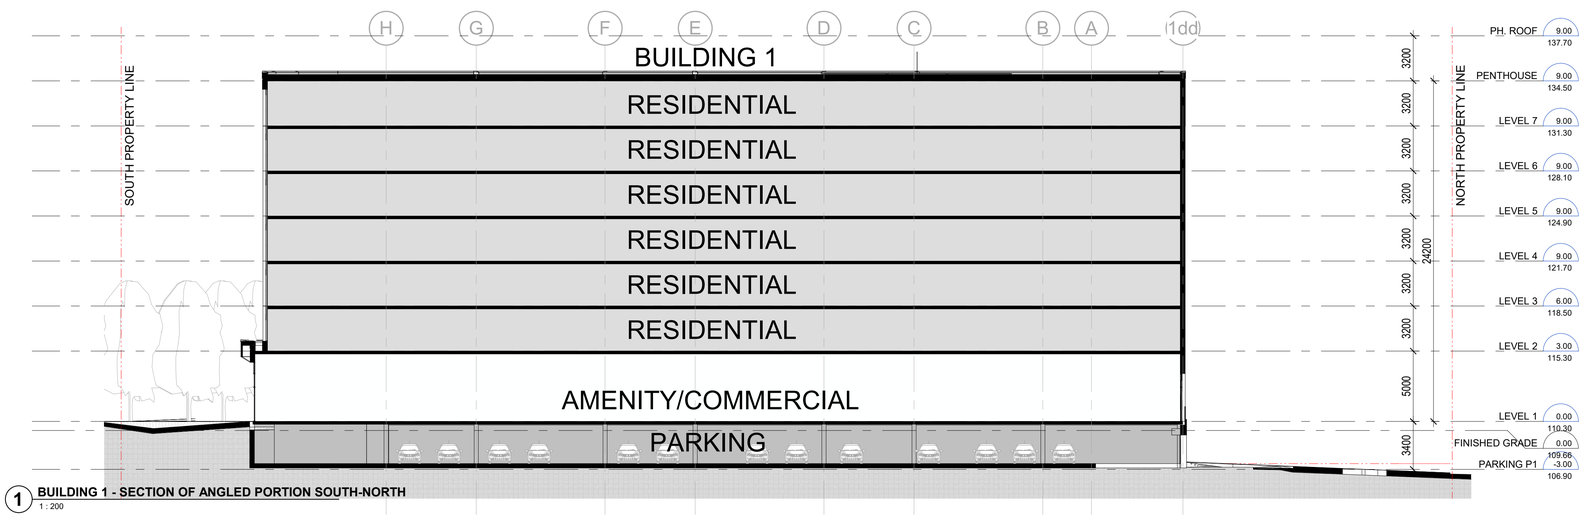

1 **BUILDING 1 - SECTION OF ANGLED PORTION SOUTH-NORTH**
1 : 200


5205 KING ST, BEAMSVILLE

SITE SECTIONS


22043
2024-12-16
ISSUED FOR REZONING

SRM↗
architects+
urban×designers


2024-12-16 2:37:11 PM

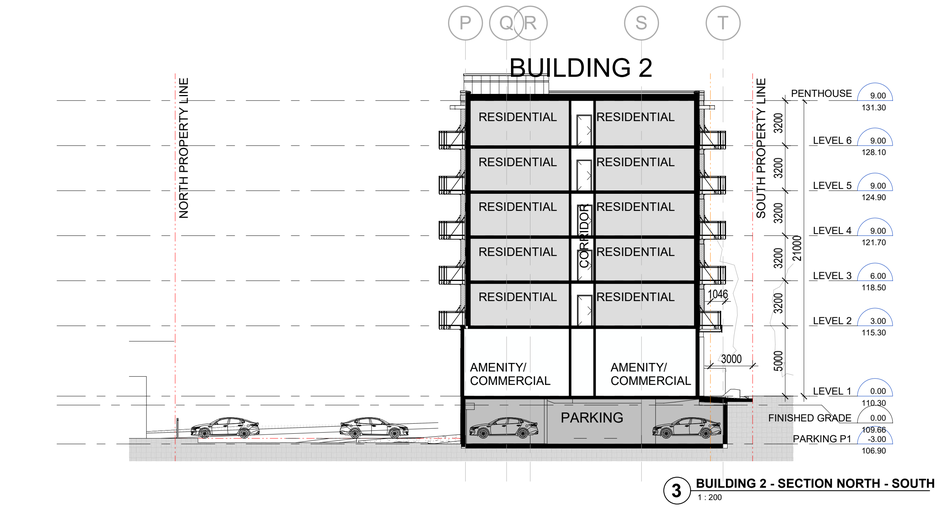

3 BUILDING 2 - SECTION NORTH - SOUTH
1 : 200

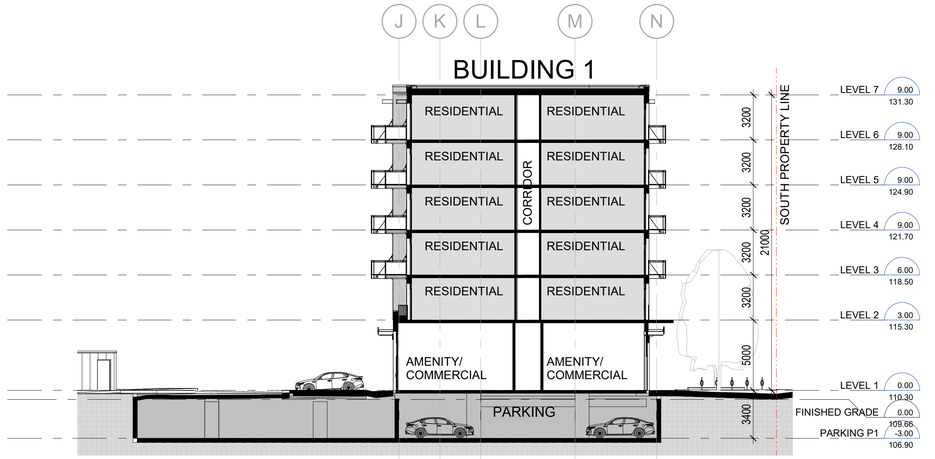

2 BUILDING 1 - SECTION NORTH-SOUTH
1 : 200

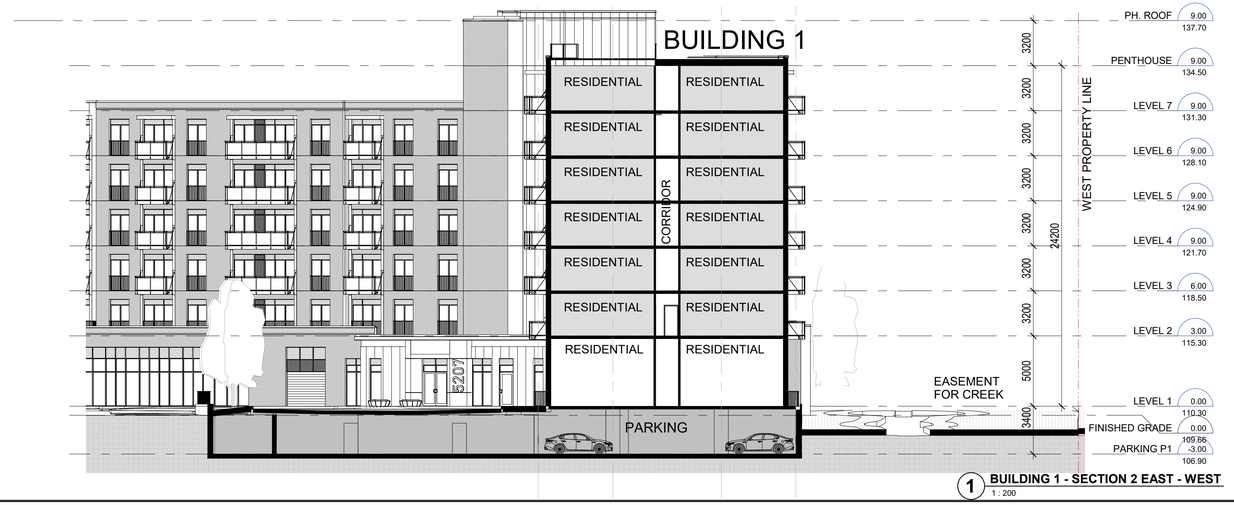

1 BUILDING 1 - SECTION 2 EAST - WEST
1 : 200

5205 KING ST, BEAMSVILLE

SITE SECTIONS

22043
2024-12-16
ISSUED FOR REZONING

SRM↗
architects+
urban×designers

2024-12-16 2:37:29 PM