



H

Appendix H Utility Conflict Plans

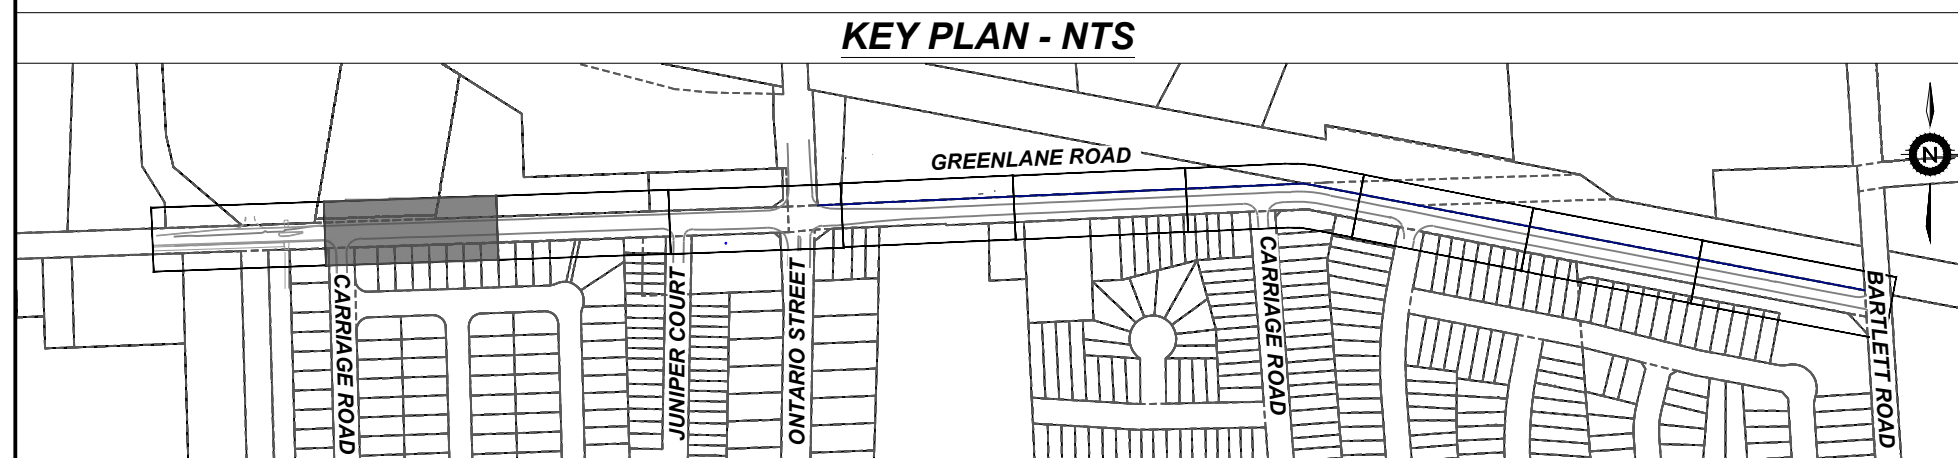

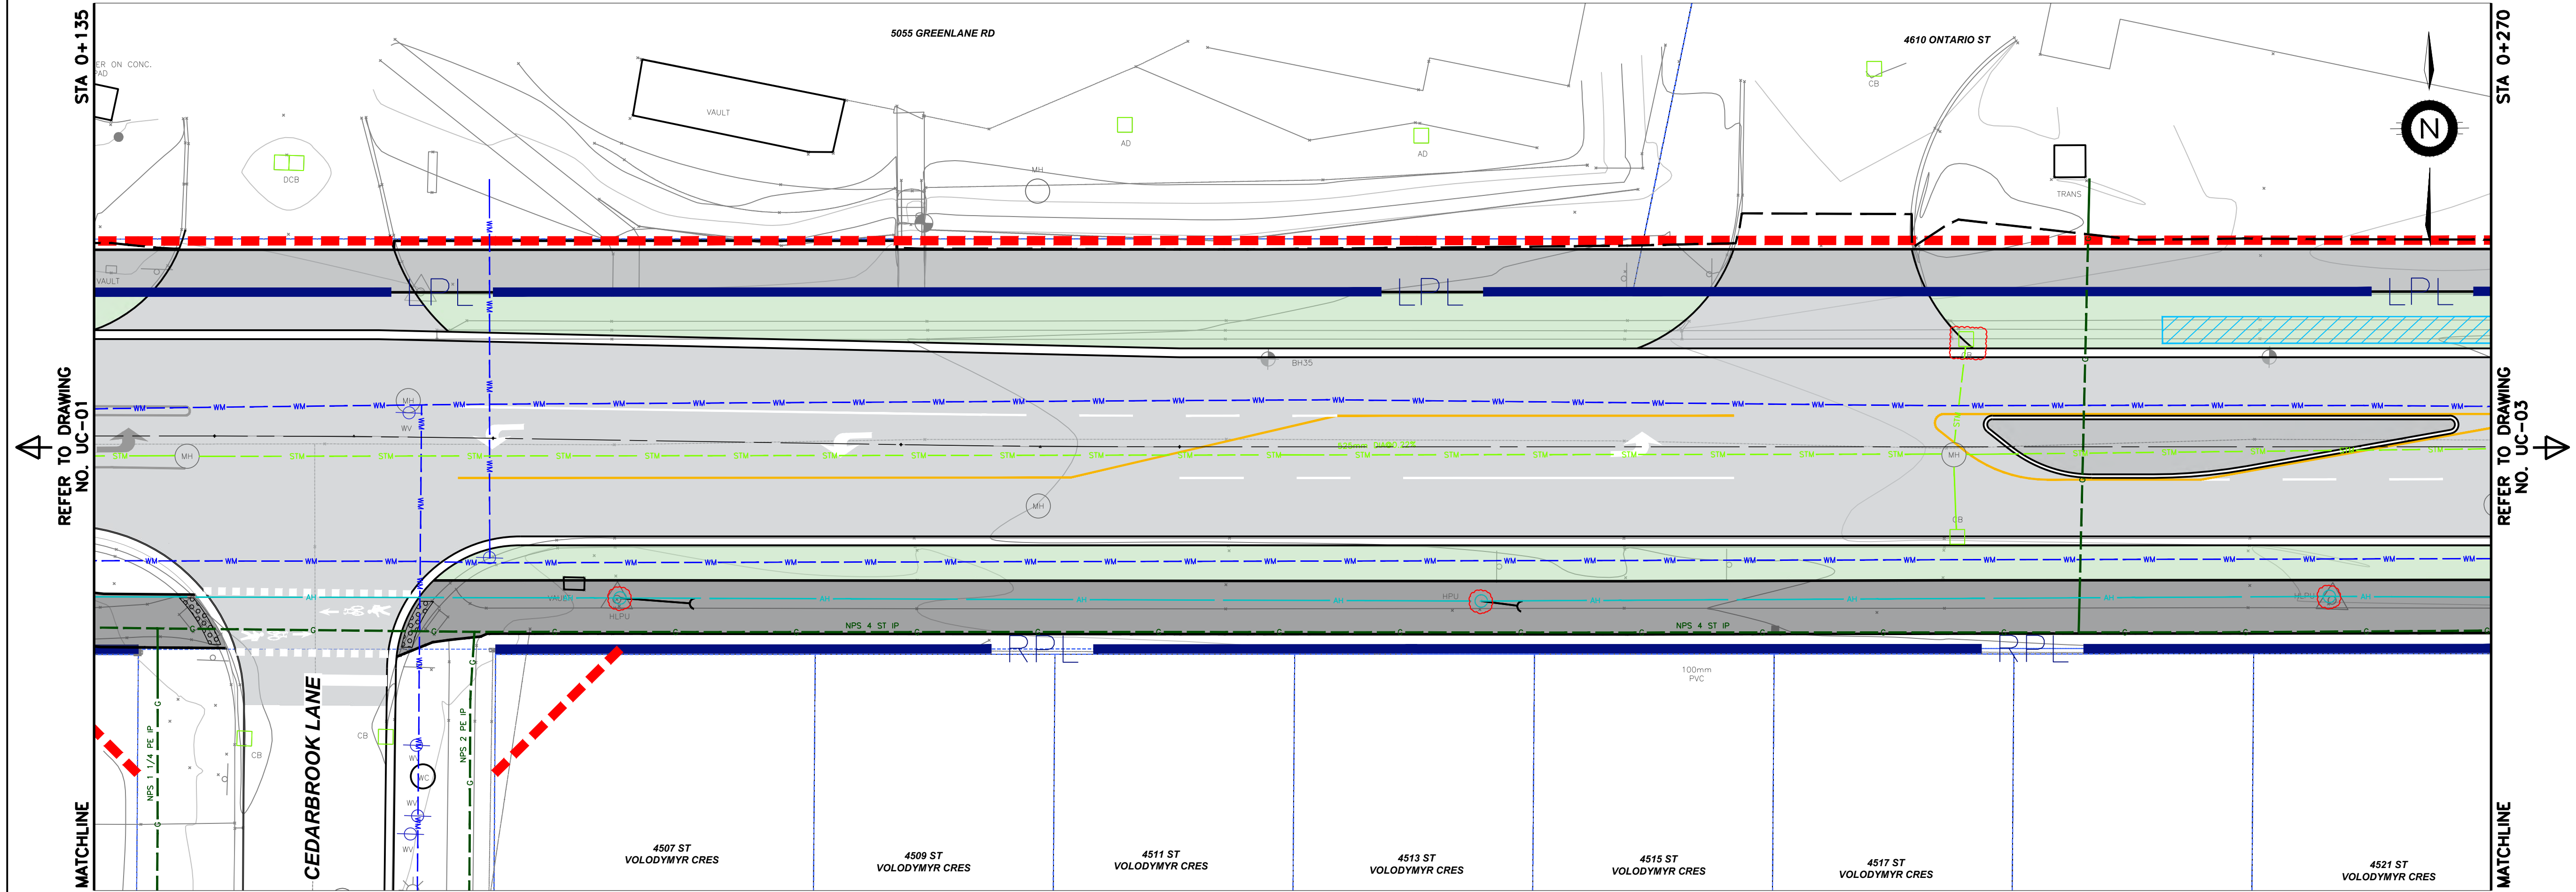

REVISION			
NO.	REVISION	DATE	INIT.
0	ESR PRELIMINARY DESIGN	2025-05-30	H.K.

LEGEND



	AERIAL HYDRO		UNDERGROUND BELL / CABLE
	UNDEGROUND HYDRO		BROADBAND
	STORM SEWER		POTENTIAL UTILITY CONFLICT
	SANITARY SEWER		
	WATERMAIN		

DRAFTING	H.K.
DESIGN	H.K.
CHECKED BY	D.H.
APPROVED BY	D.H.



TOWN OF LINCOLN
GREENLANE ROAD
ENVIRONMENTAL ASSESSMENT
FROM KONKLE CREEK TO BARTLETT ROAD
UTILITY CONFLICT PLATE
B001695

CONSULTANT FILE No. B001695	REV.
DATE 2025-05-30	A
SCALE Hor : 1:200 m	
REF. No. #	
DWG No. UC-02	

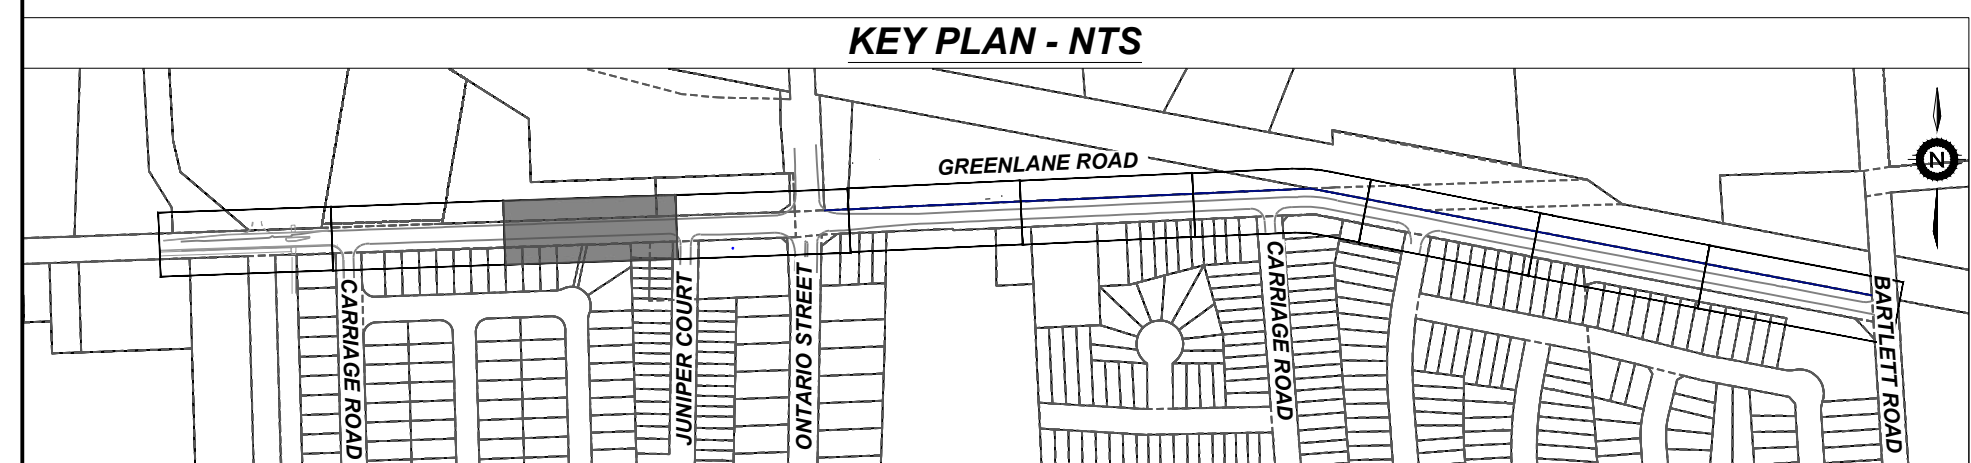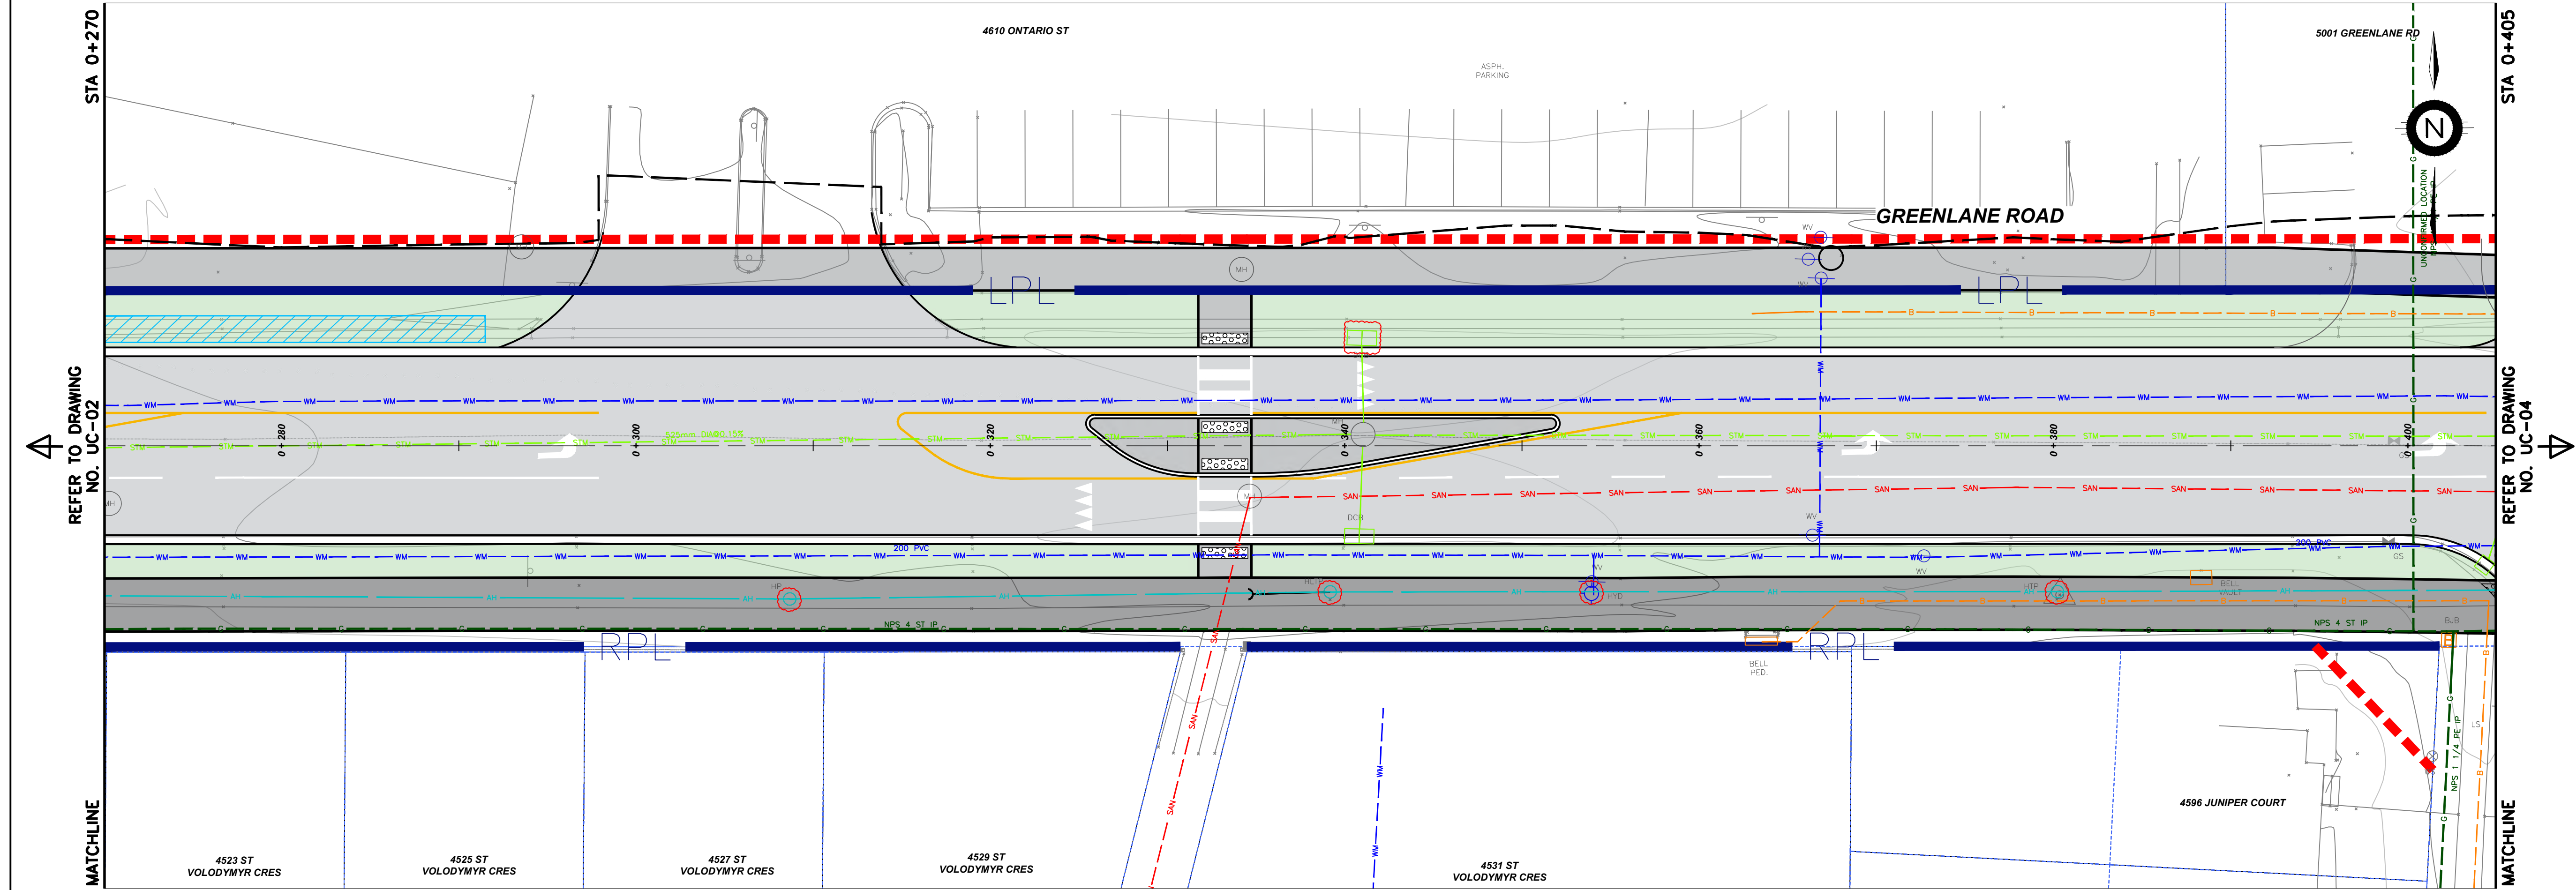

0	ESR PRELIMINARY DESIGN	2025-05-30	H.K.
NO.	REVISION	DATE	INIT.



LEGEND			
	AERIAL HYDRO		UNDERGROUND BELL / CABLE
	UNDEGROUND HYDRO		BROADBAND
	STORM SEWER		POTENTIAL UTILITY CONFLICT
	SANITARY SEWER		
	WATERMAIN		

DRAFTING	H.K.
DESIGN	H.K.
CHECKED BY	D.H.
APPROVED BY	D.H.



TOWN OF LINCOLN
GREENLANE ROAD
ENVIRONMENTAL ASSESSMENT
FROM KONKLE CREEK TO BARTLETT ROAD
UTILITY CONFLICT PLATE
B001695

CONSULTANT FILE No. B001695	REV.
DATE 2025-05-30	A
SCALE Hor : 1:200 m	
REF. No. #	
DWG No.	
UC-03	

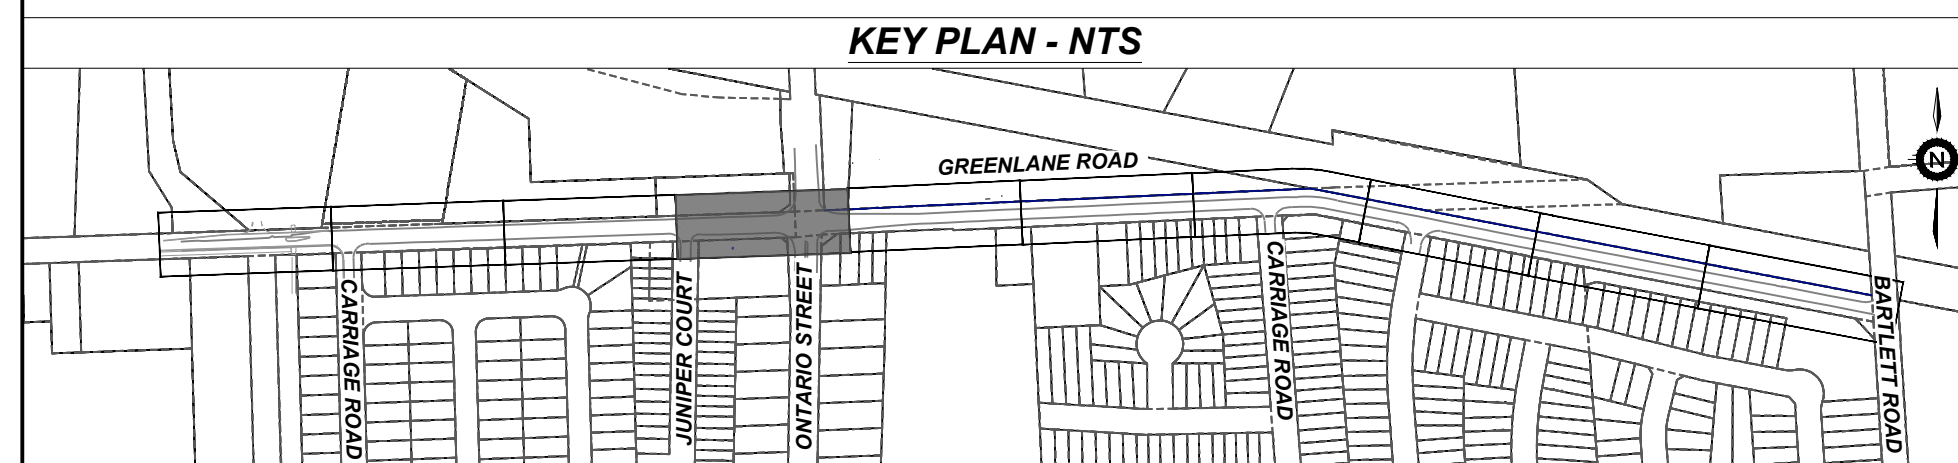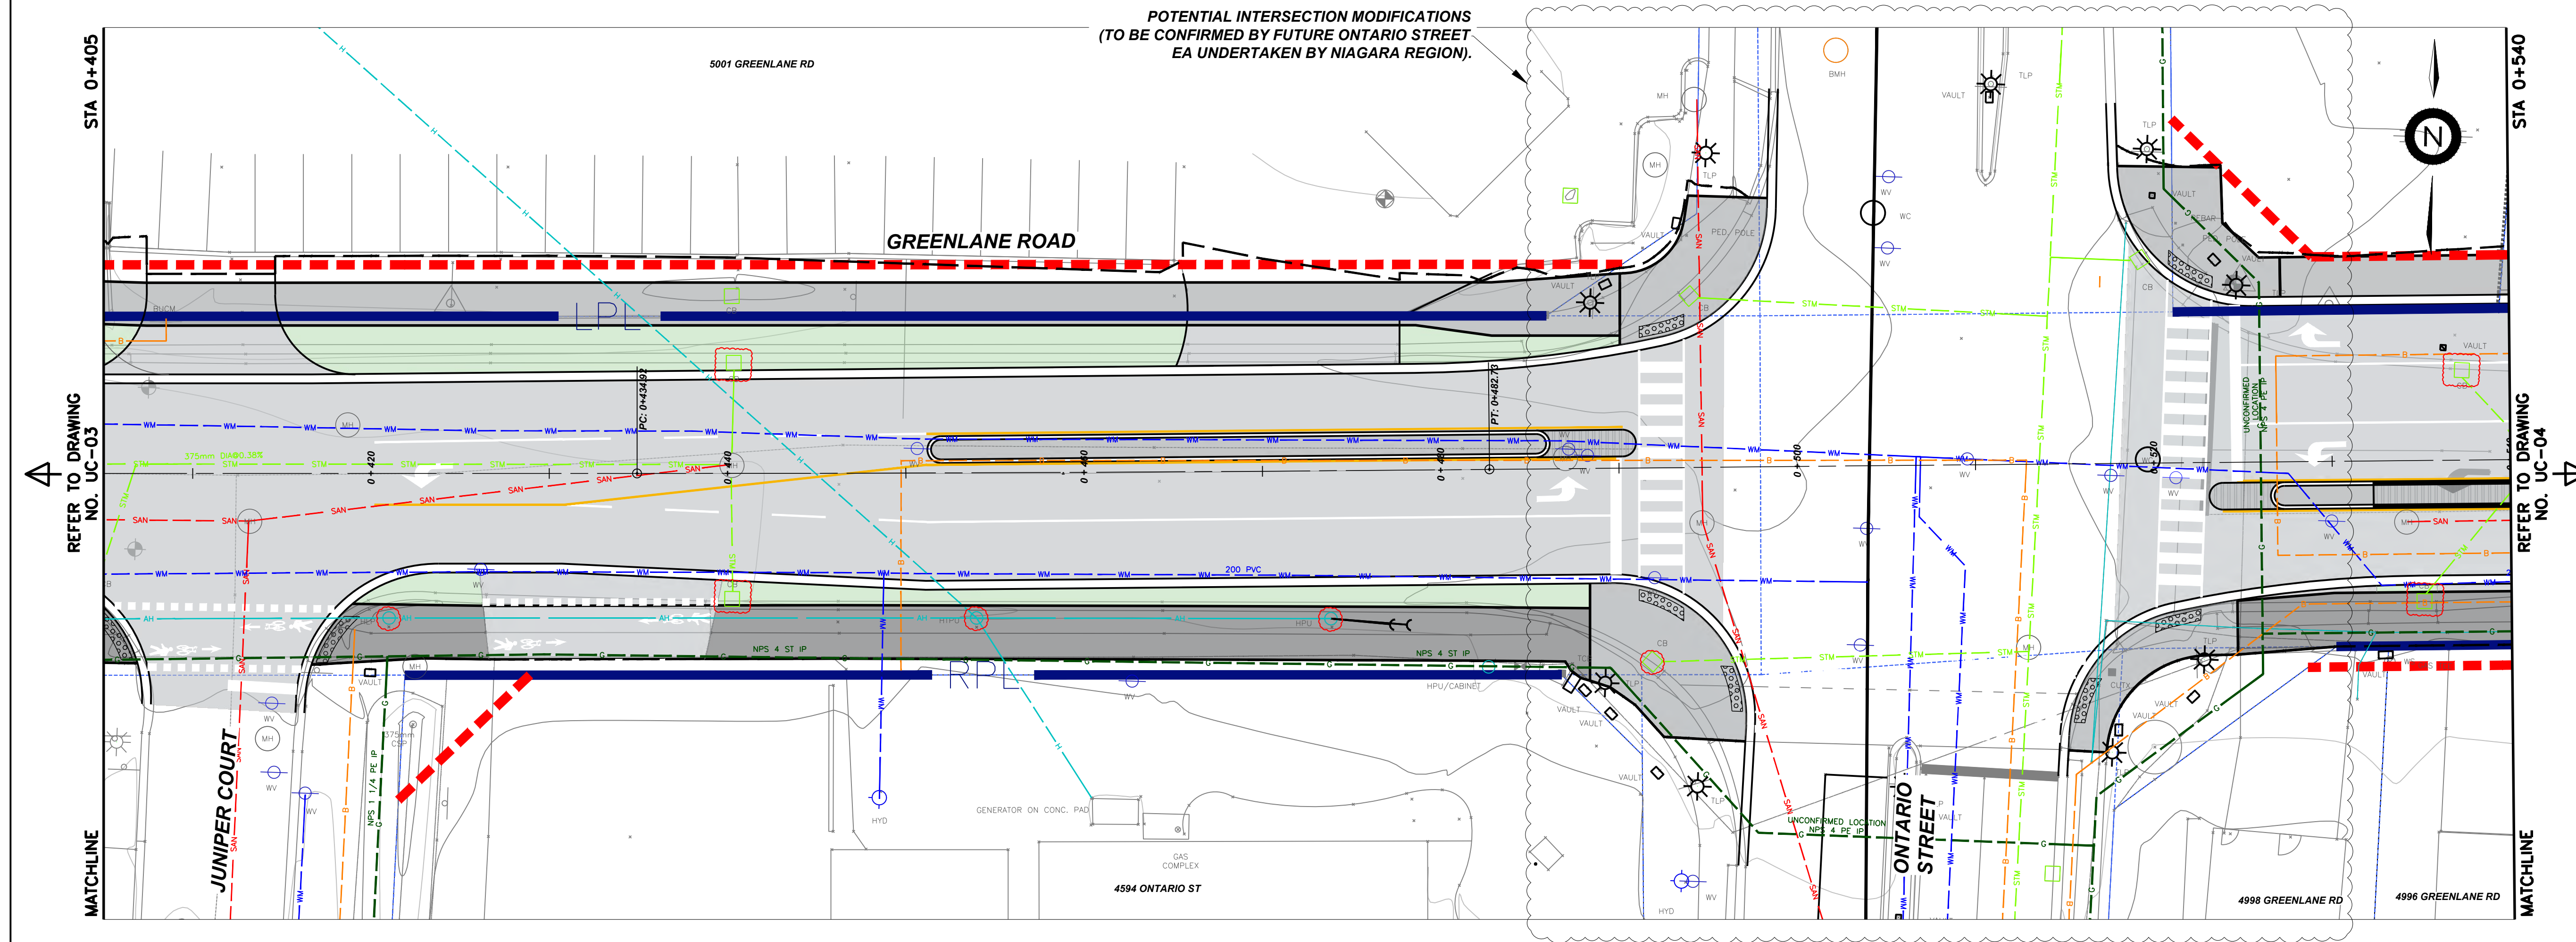

NO.	REVISION	DATE	INIT.
0	ESR PRELIMINARY DESIGN	2025-05-30	H.K.



LEGEND	
	AERIAL HYDRO
	UNDERGROUND HYDRO
	STORM SEWER
	SANITARY SEWER
	WATERMAIN
	UNDERGROUND BELL / CABLE
	BROADBAND
	POTENTIAL UTILITY CONFLICT

DRAFTING	H.K.
DESIGN	H.K.
CHECKED BY	D.H.
APPROVED BY	D.H.





TOWN OF LINCOLN
GREENLANE ROAD
ENVIRONMENTAL ASSESSMENT
FROM KONKLE CREEK TO BARTLETT ROAD
UTILITY CONFLICT PLATE
B001695

CONSULTANT FILE No. B001695	REV.
DATE 2025-05-30	A
SCALE Hor : 1:200 m	
REF. No. #	
DWG No. UC-04	

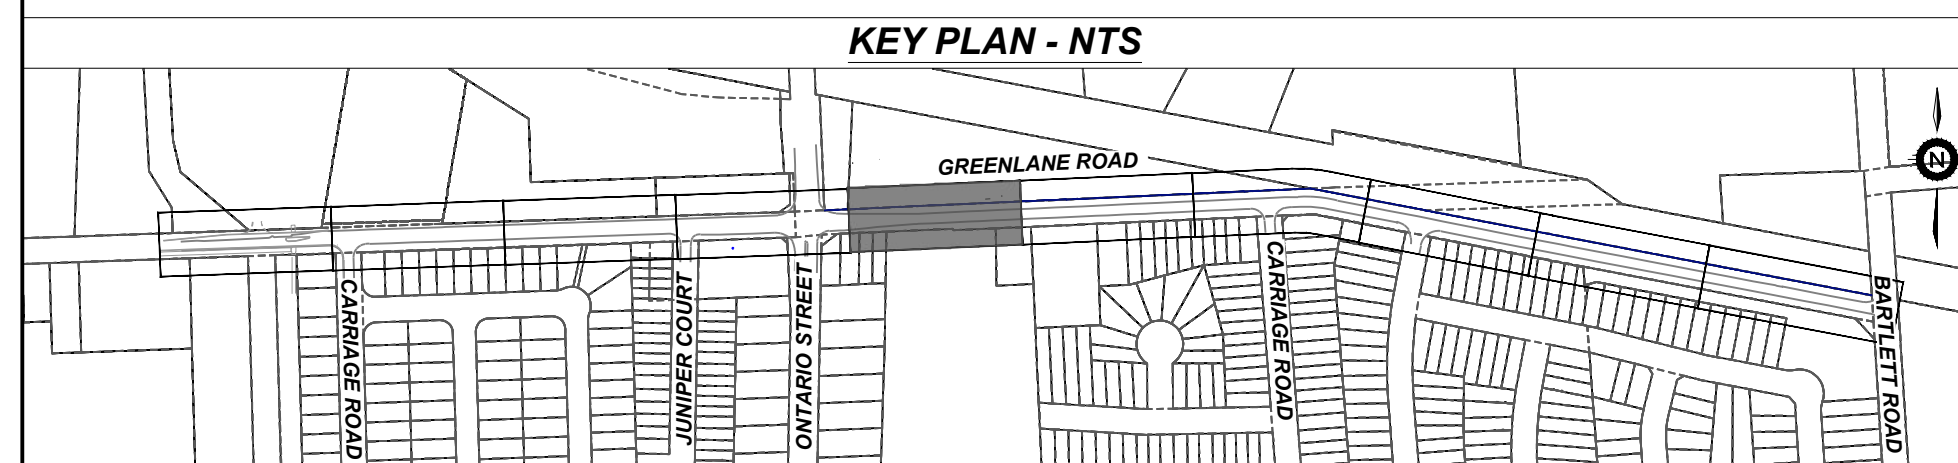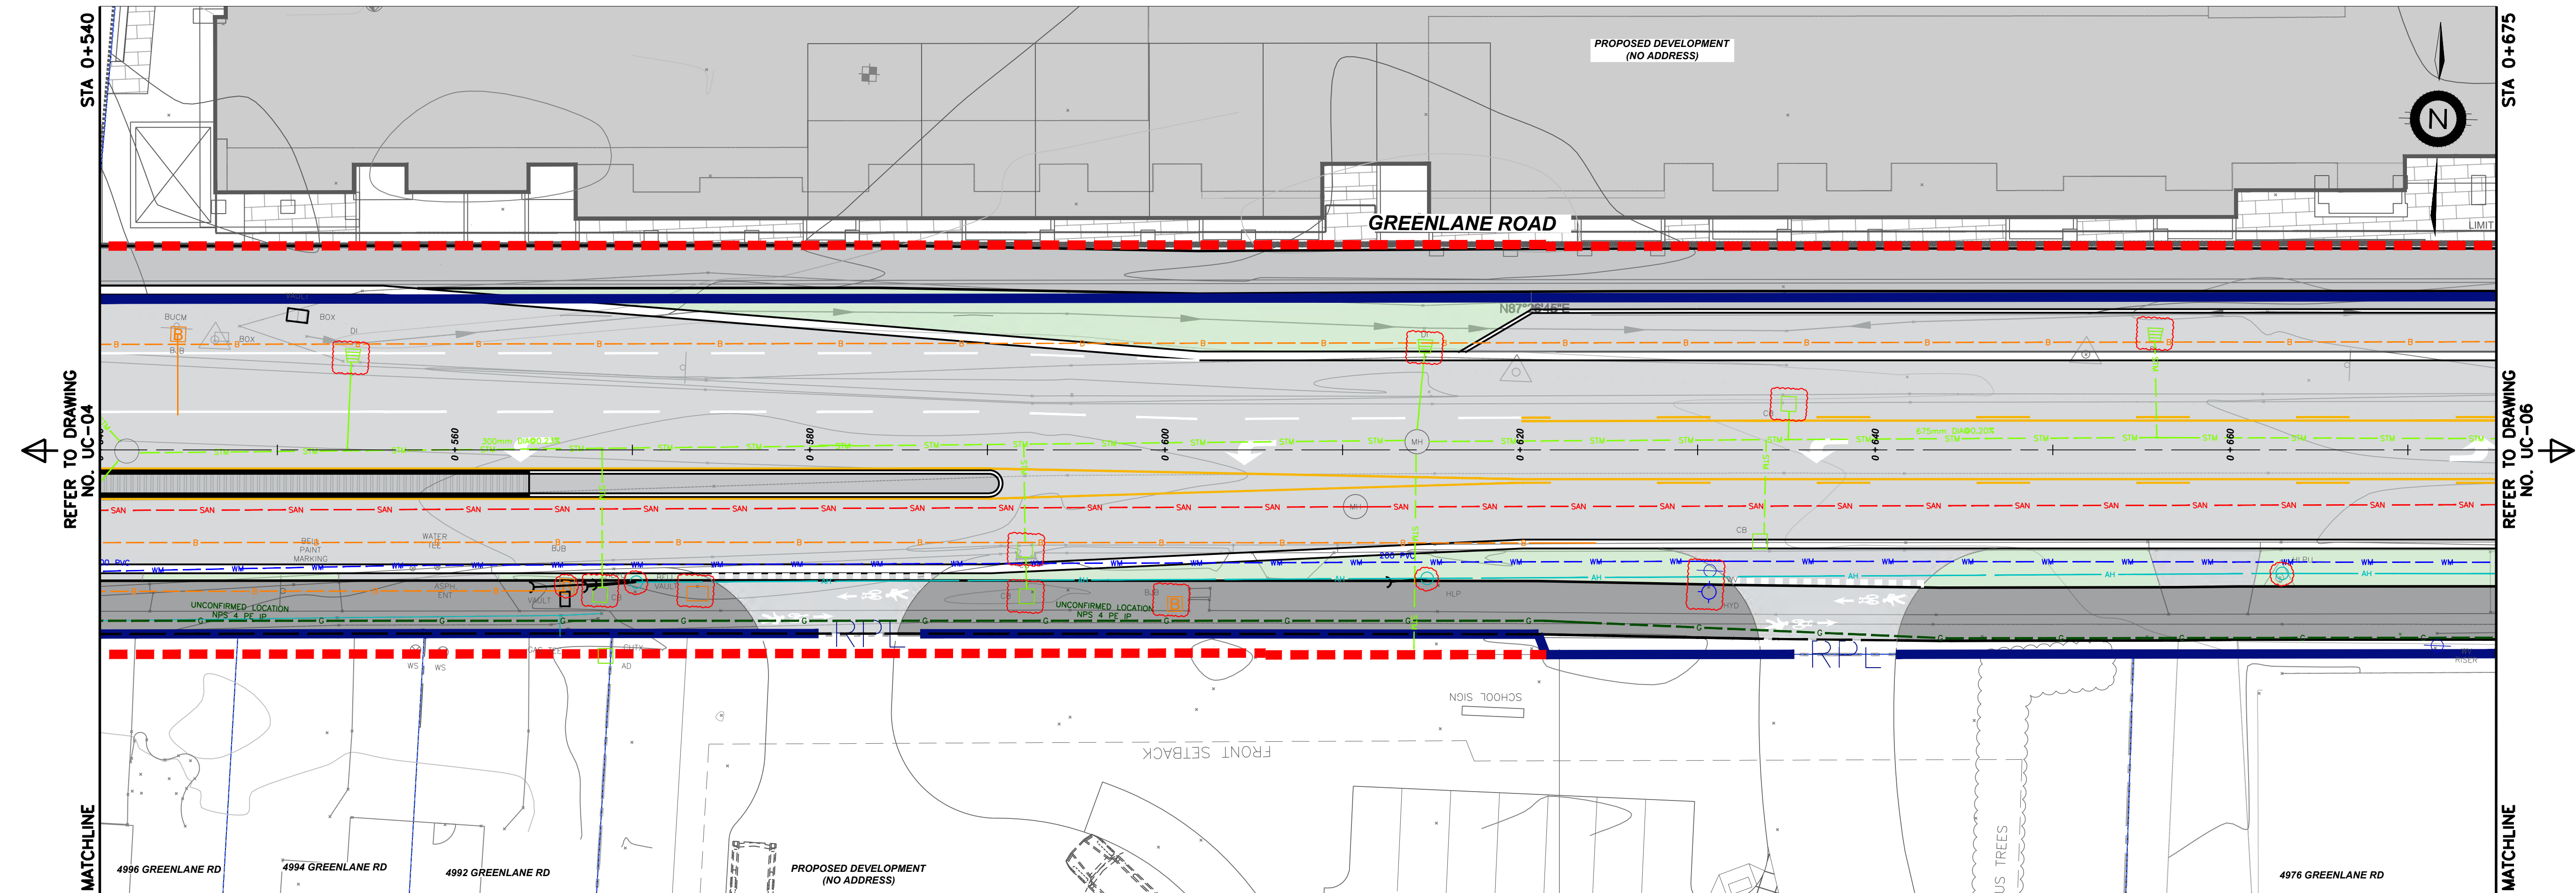



NOTE: ALL AREAS ARE APPROXIMATE AND ALL DIMENSIONS ARE IN METRES UNLESS OTHERWISE SPECIFIED.

			LEGEND			DRAFTING H.K.			TOWN OF LINCOLN GREENLANE ROAD ENVIRONMENTAL ASSESSMENT FROM KONKLE CREEK TO BARTLETT ROAD UTILITY CONFLICT PLATE B001695		CONSULTANT FILE No. B001695	
			AERIAL HYDRO			DESIGN H.K.					DATE 2025-05-30	
			UNDERGROUND HYDRO			CHECKED BY D.H.					SCALE Hor : 1:200 m	
			STORM SEWER			APPROVED BY D.H.					REF. No. #	
			SANITARY SEWER							DWG No.		
			WATERMAIN							REV. A		
										UC-05		

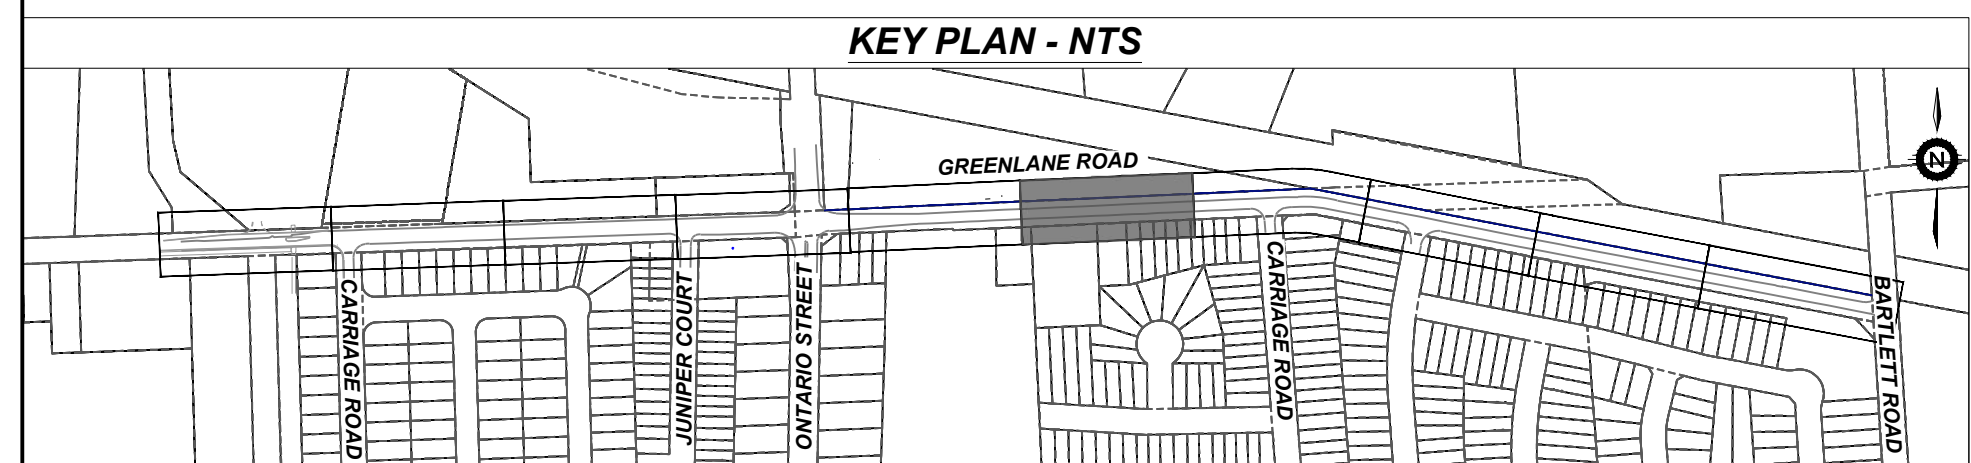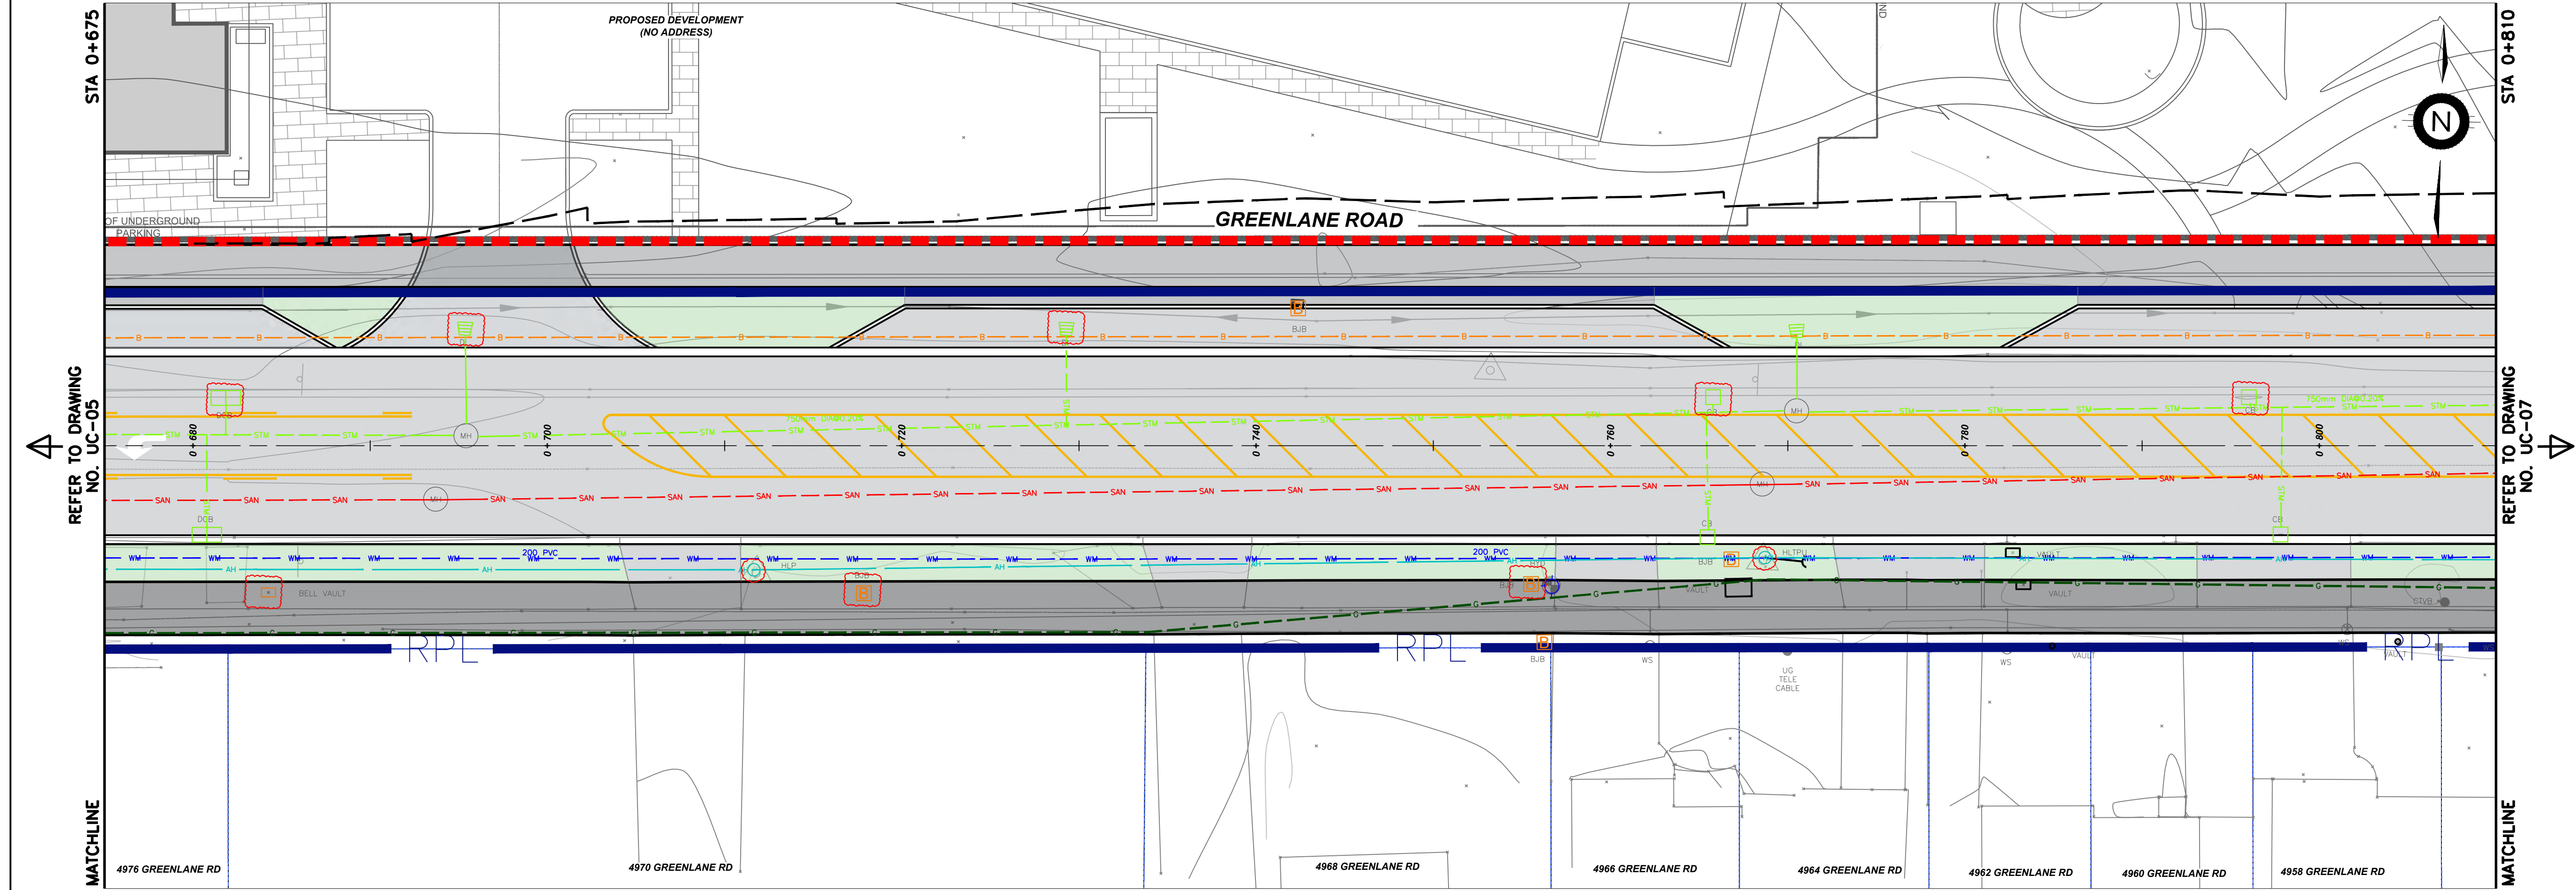

				LEGEND				DRAFTING H.K.			TOWN OF LINCOLN GREENLANE ROAD ENVIRONMENTAL ASSESSMENT FROM KONKLE CREEK TO BARTLETT ROAD UTILITY CONFLICT PLATE B001695				CONSULTANT FILE No. B001695	
				AERIAL HYDRO				DESIGN H.K.			DATE 2025-05-30		SCALE Hor : 1:200 m		REF. No. #	
				UNDEGROUND HYDRO				CHECKED BY D.H.			DWG No.		REV. A			
				STORM SEWER				APPROVED BY D.H.			UC-06					
				SANITARY SEWER												
				WATERMAIN												

DRAWING FILE: P:\Project\11-08\B001695_Lincoln_Greenlane_EA\300_DESIGN\310_Dwg\Sheets\B001695_Preliminary Preferred Design Utility Conflict Plans #02.dwg PLOTTED: Oct 27, 2025 - 5:01pm PLOTTED BY: hawdz.kaka

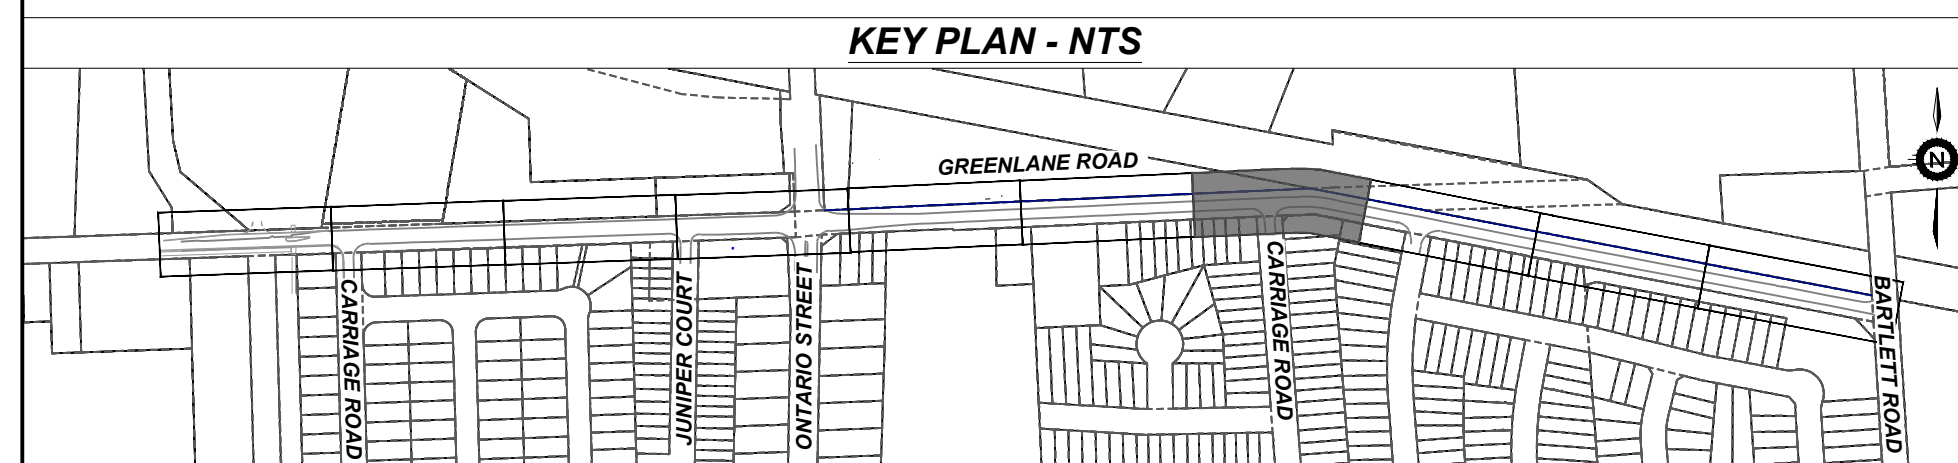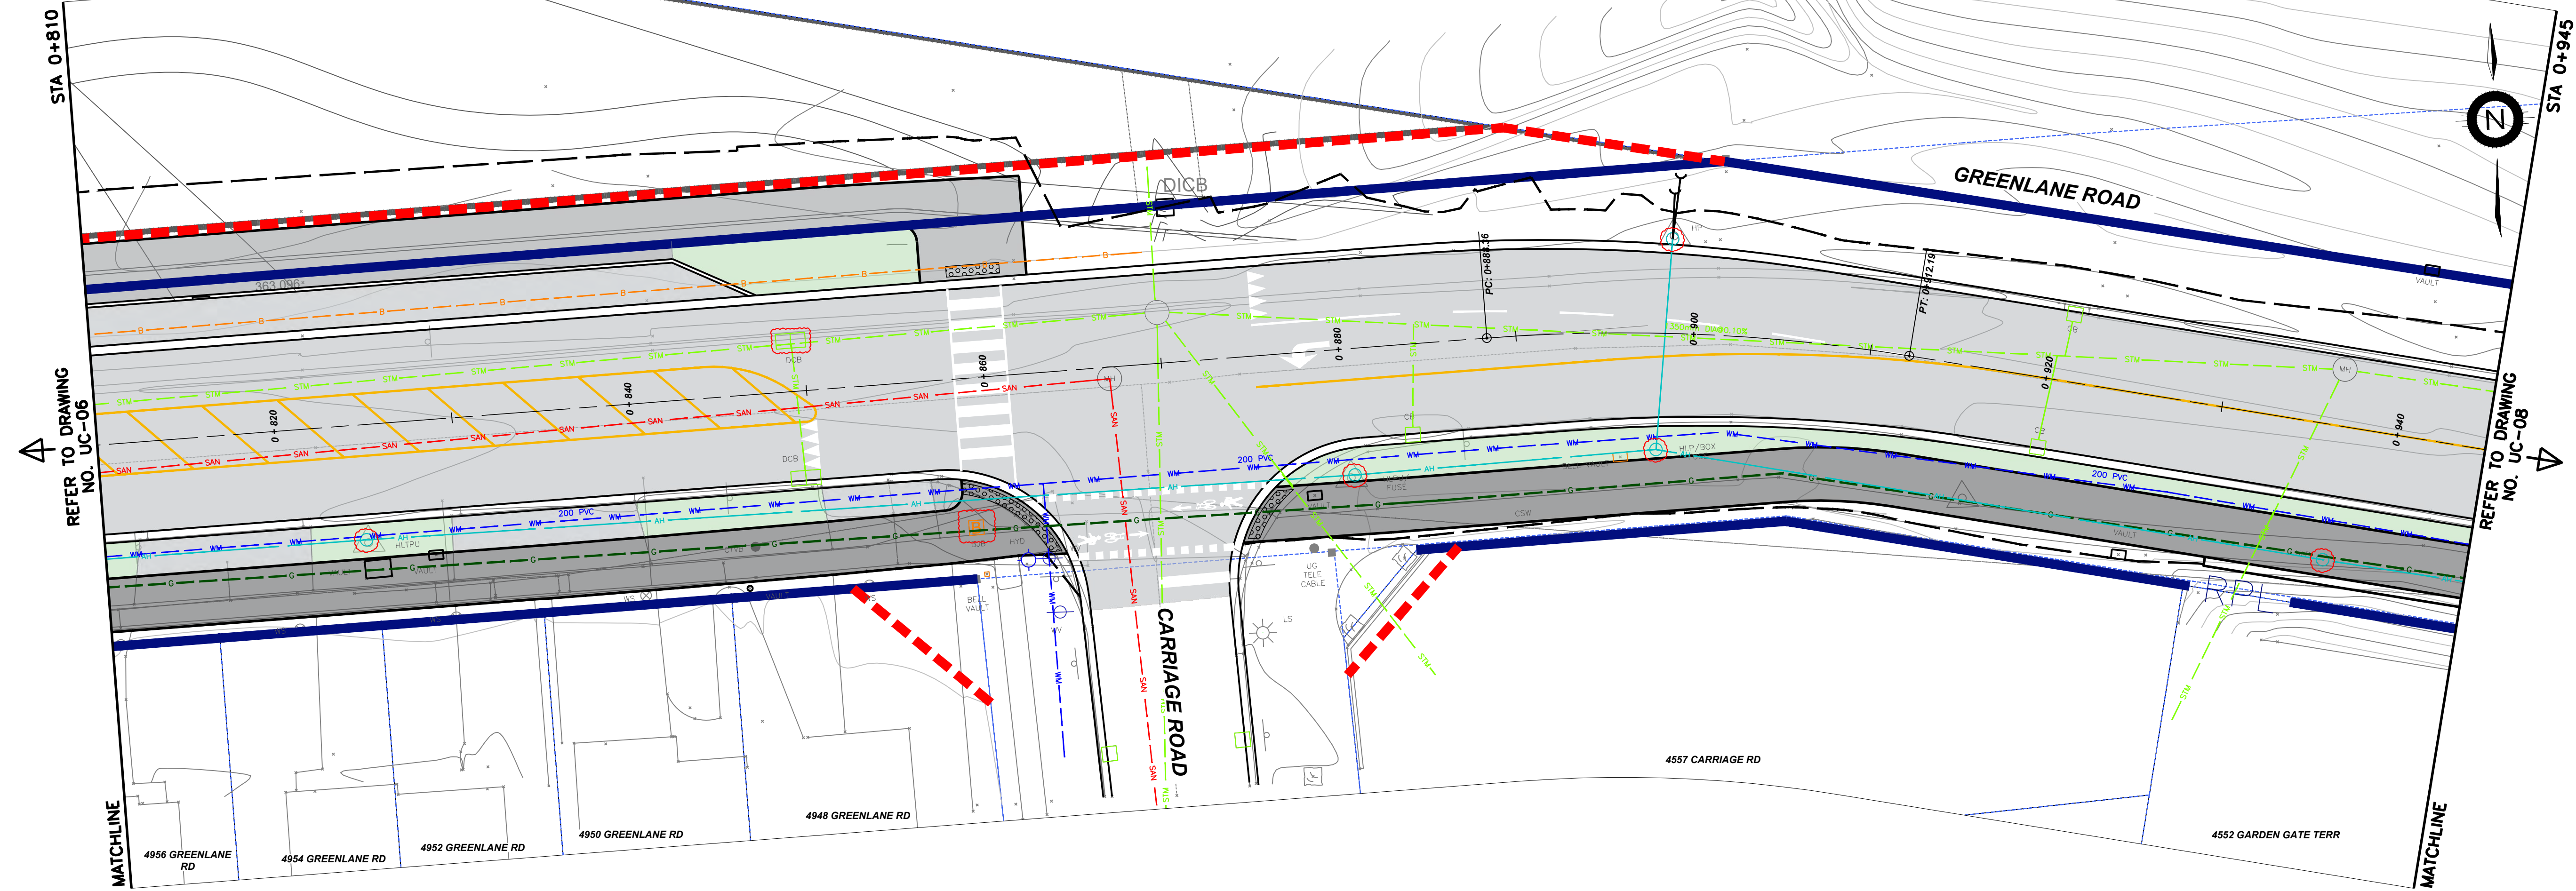

NO.	REVISION	DATE	INIT.
0	ESR PRELIMINARY DESIGN	2025-05-30	H.K.



LEGEND	
	AERIAL HYDRO
	UNDEGROUND HYDRO
	STORM SEWER
	SANITARY SEWER
	WATERMAIN
	UNDERGROUND BELL / CABLE
	BROADBAND
	POTENTIAL UTILITY CONFLICT

DRAFTING	H.K.
DESIGN	H.K.
CHECKED BY	D.H.
APPROVED BY	D.H.



TOWN OF LINCOLN
GREENLANE ROAD
ENVIRONMENTAL ASSESSMENT
FROM KONKLE CREEK TO BARTLETT ROAD
UTILITY CONFLICT PLATE
B001695



CONSULTANT FILE No. B001695	REV.
DATE 2025-05-30	A
SCALE Hor : 1:200 m	
REF. No. #	
DWG No. UC-07	

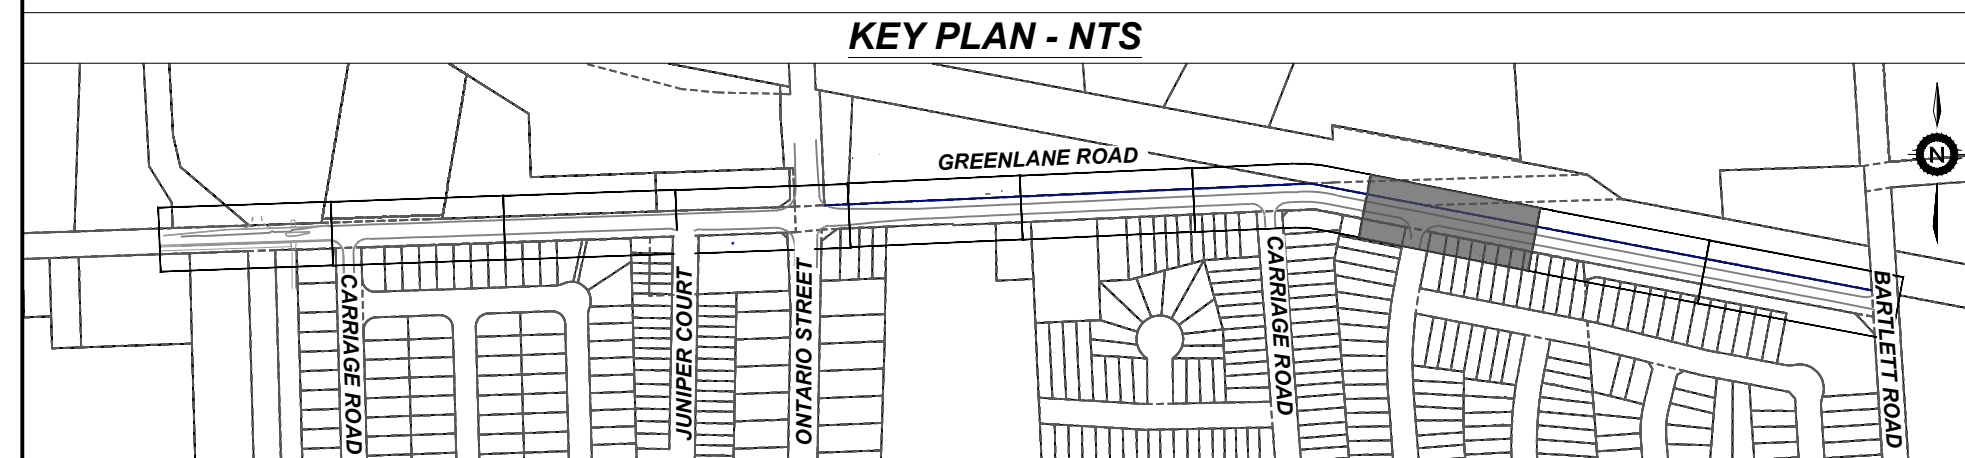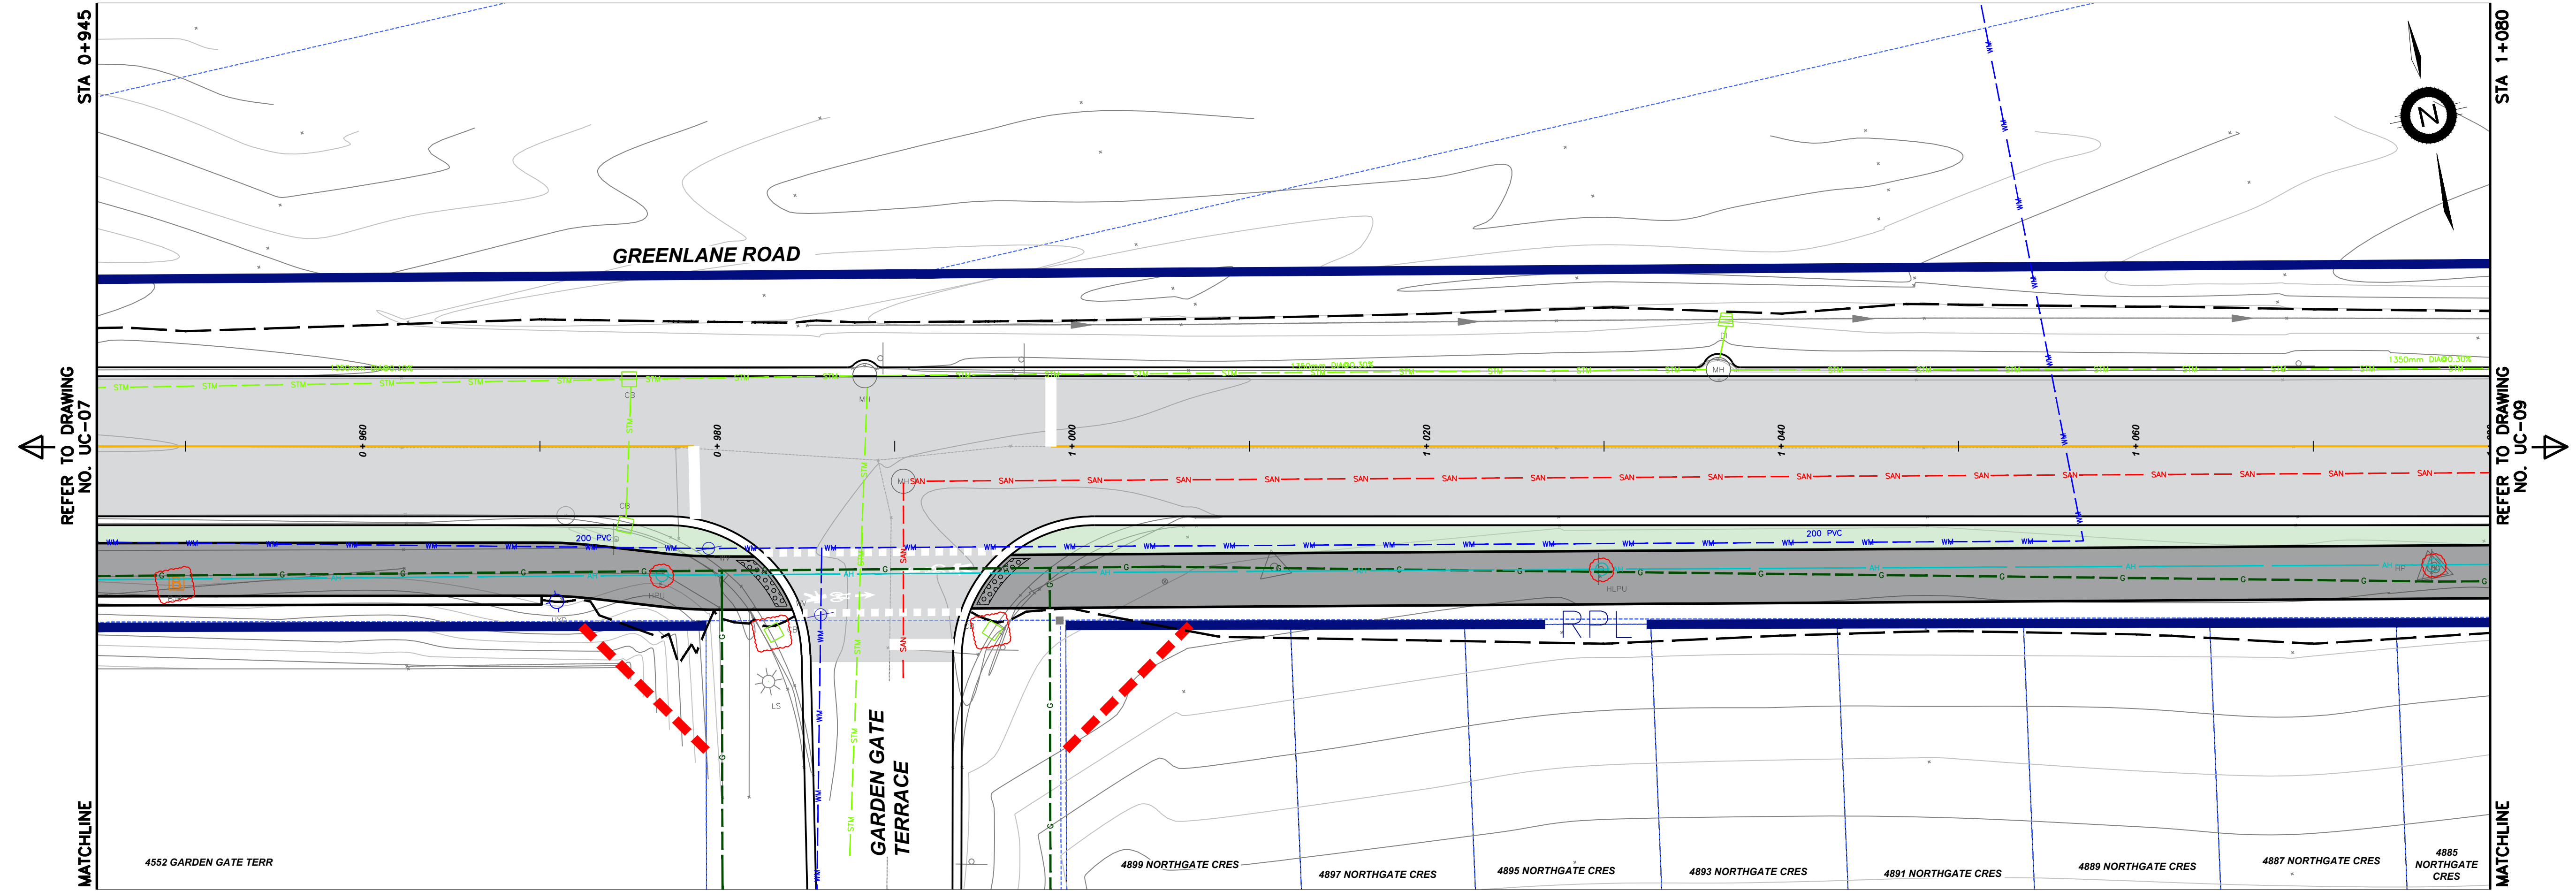

NOTE: ALL AREAS ARE APPROXIMATE AND ALL DIMENSIONS ARE IN METRES UNLESS OTHERWISE SPECIFIED.

				LEGEND				DRAFTING H.K.								TOWN OF LINCOLN GREENLANE ROAD ENVIRONMENTAL ASSESSMENT FROM KONKLE CREEK TO BARTLETT ROAD UTILITY CONFLICT PLATE B001695				CONSULTANT FILE No. B001695	
				AERIAL HYDRO				DESIGN H.K.		DATE 2025-05-30		SCALE Hor : 1:200 m								REF. No. #	
				UNDERGROUND HYDRO				CHECKED BY D.H.												DWG No.	
				STORM SEWER				APPROVED BY D.H.												REV. A	
				SANITARY SEWER																	
				WATERMAIN																	
				UNDERGROUND BELL / CABLE																	
				BROADBAND																	
				POTENTIAL UTILITY CONFLICT																	

DRAWING FILE: P:\Project\11-08\B001695_Lincoln_Greenlane_EA\300_DESIGN\310_Dwg\Sheets\B001695_Preliminary Preferred Design Utility Conflict Plans #02.dwg PLOTTED: Oct 27, 2025 - 5:04pm PLOTTED BY: hewalz@koka

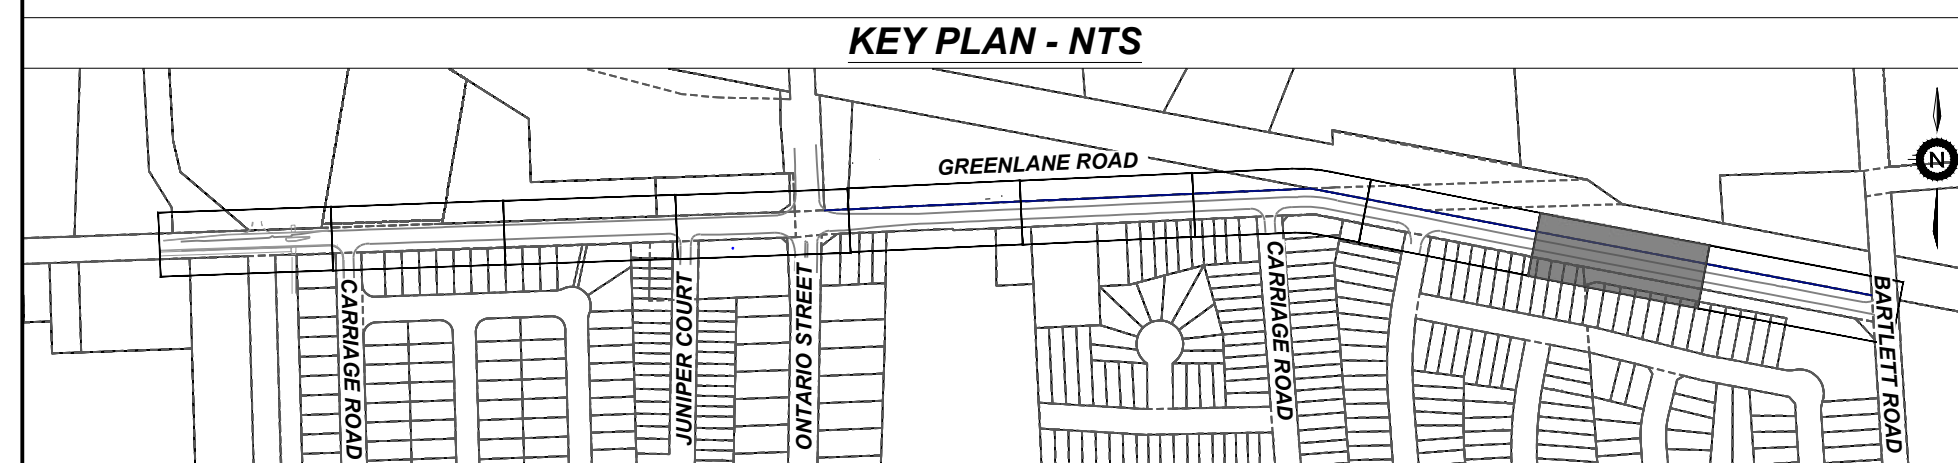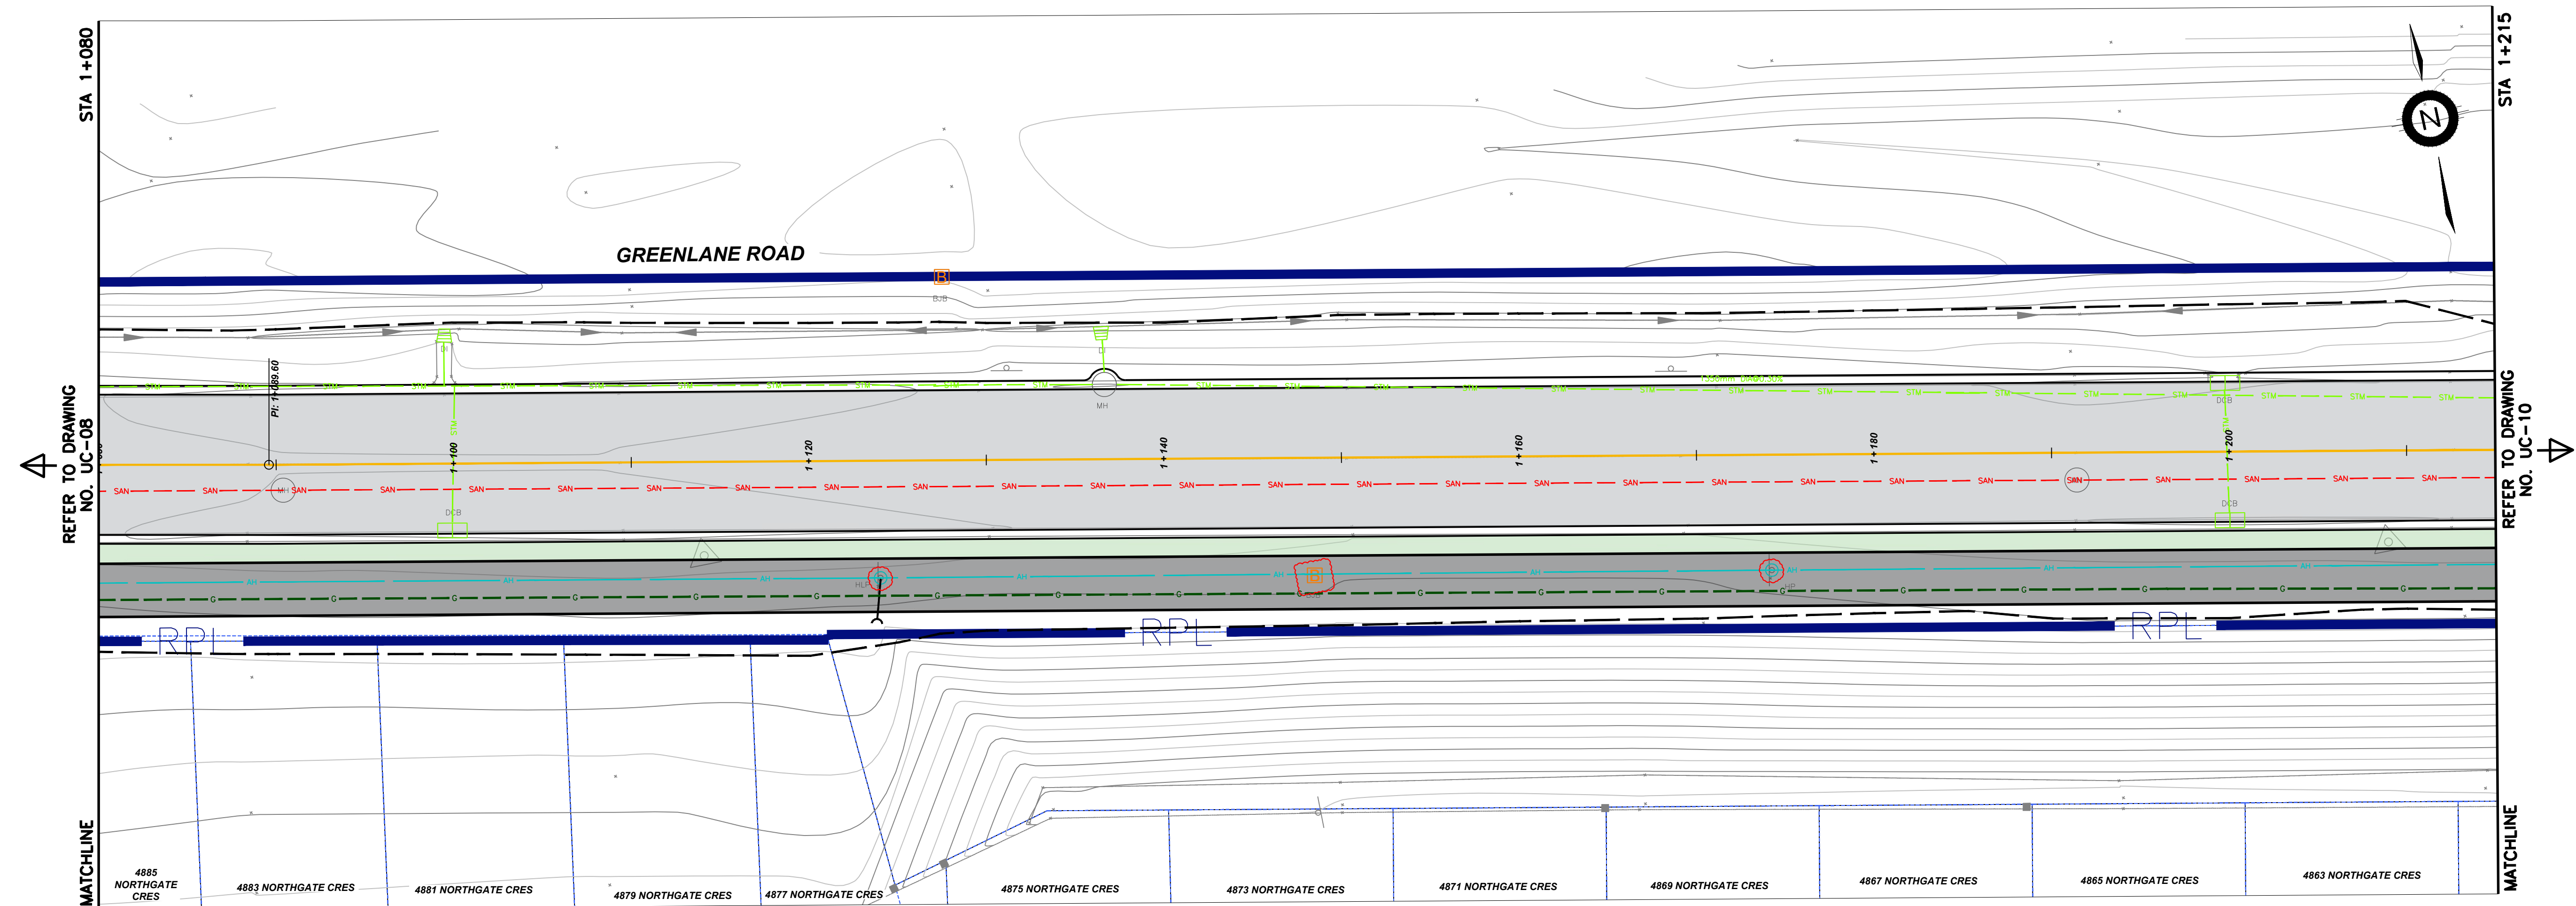

--	--	

DRAWING FILE: P:\Project\11-08\B001695_Lincoln_Greenlane_EA\300_DESIGN\310_Dwg\Sheets\B001695_Preliminary Preferred Design Utility Conflict Plans #02.dwg PLOTTED: Oct 27, 2025 - 5:06pm PLOTTED BY: hawdzkaka

