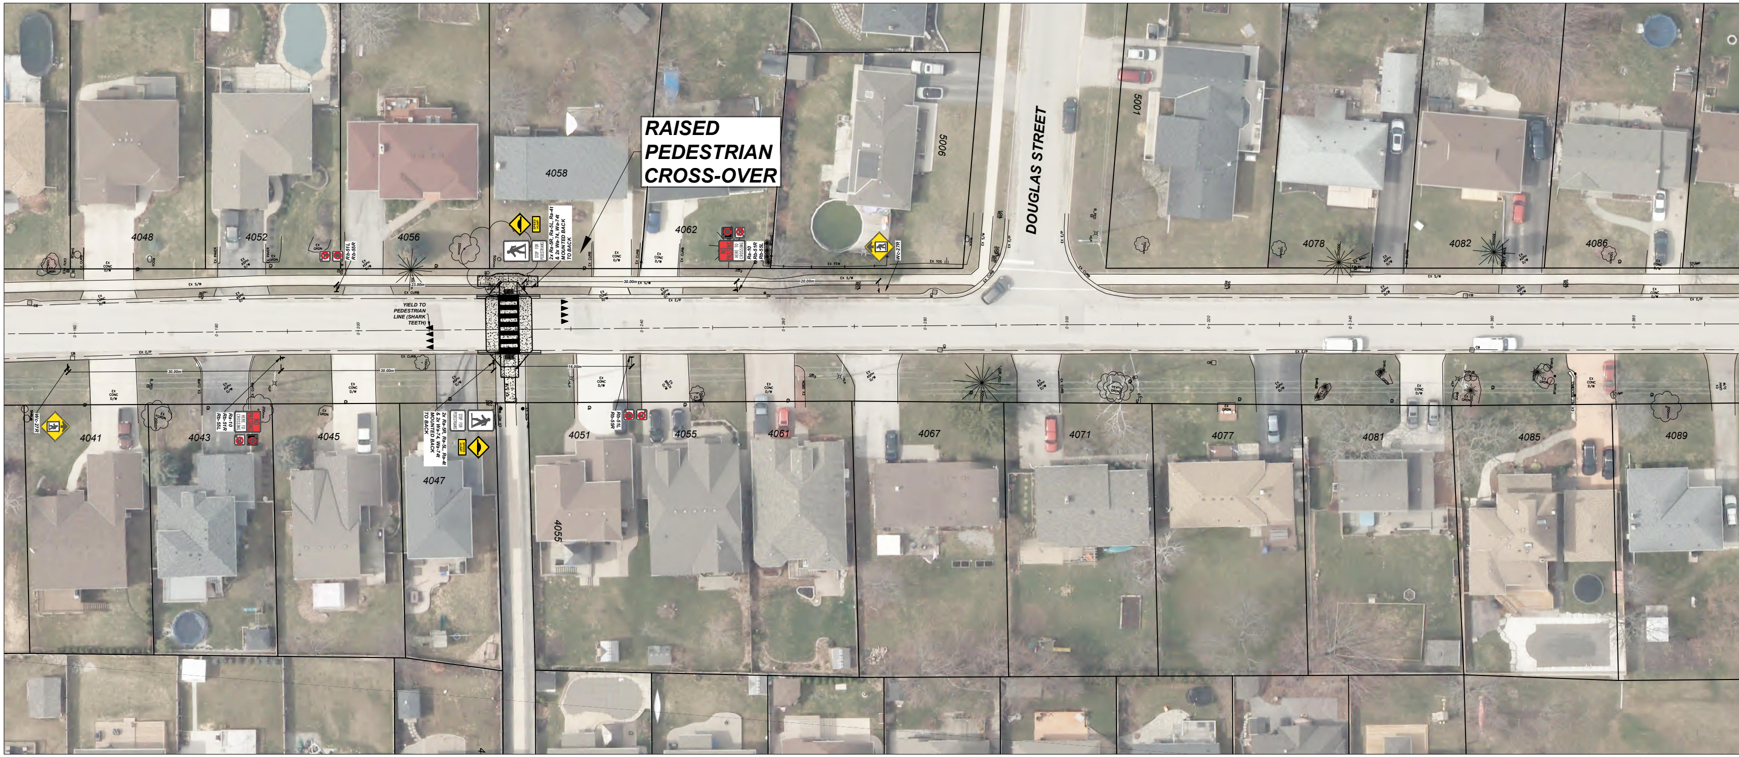
RAISED PEDESTRIAN CROSS-OVER
DOUGLAS STREET
YIELD TO PEDESTRIAN LINE (SHARK TEETH)
2x Ra-5R, Ra-5L, Ra-4t & 2x Wa-74, Wa-74t MOUNTED BACK TO BACK
2x Ra-5R, Ra-5L, Ra-4t & 2x Wa-74, Wa-74t MOUNTED BACK TO BACK
SPEED HUMP
STOP FOR PEDESTRIANS
NO PASSING
HERE TO CROSSING
Ra-10
Rb-51R
Rb-55L
Ra-10
Rb-51R
Rb-55L
Rb-51L
Rb-55R
Rb-51L
Rb-55R
Wc-27R
Wc-27R
23.00m
30.00m
20.00m
30.00m
30.00m
16.00m
EX S/W
EX CURB
EX E/P
EX CONC D/W
EX ASPH D/W
EX BRICK D/W
EX GRDN
EX PAVER
EX FEW
EX TOS
CB
GV
HLP
ROCK
SHRUB
200mm
100mm
500mm
0+160
0+180
0+200
0+240
0+260
0+280
0+300
0+320
0+340
0+360
4048
4052
4056
4058
4062
9005
5001
4078
4082
4086
4041
4043
4045
4047
4051
4055
4055
4061
4067
4071
4077
4081
4085
4089

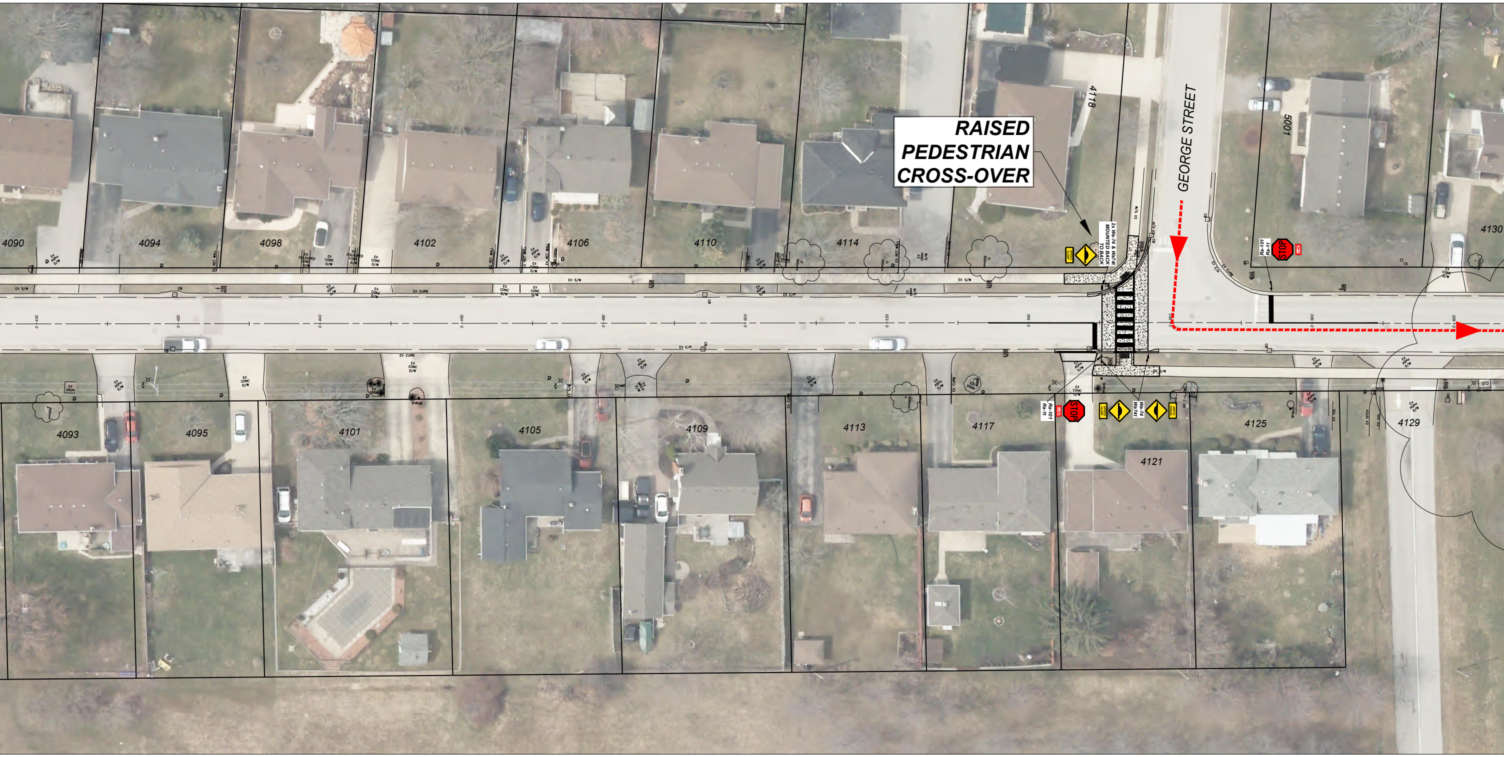
RAISED
PEDESTRIAN
CROSS-OVER
GEORGE STREET
4090
4094
4098
4102
4106
4110
4114
4118
5001
4130
4093
4095
4101
4105
4109
4113
4117
4121
4125
4129
STOP
STOP

Town of
Lincoln

HIXON ST

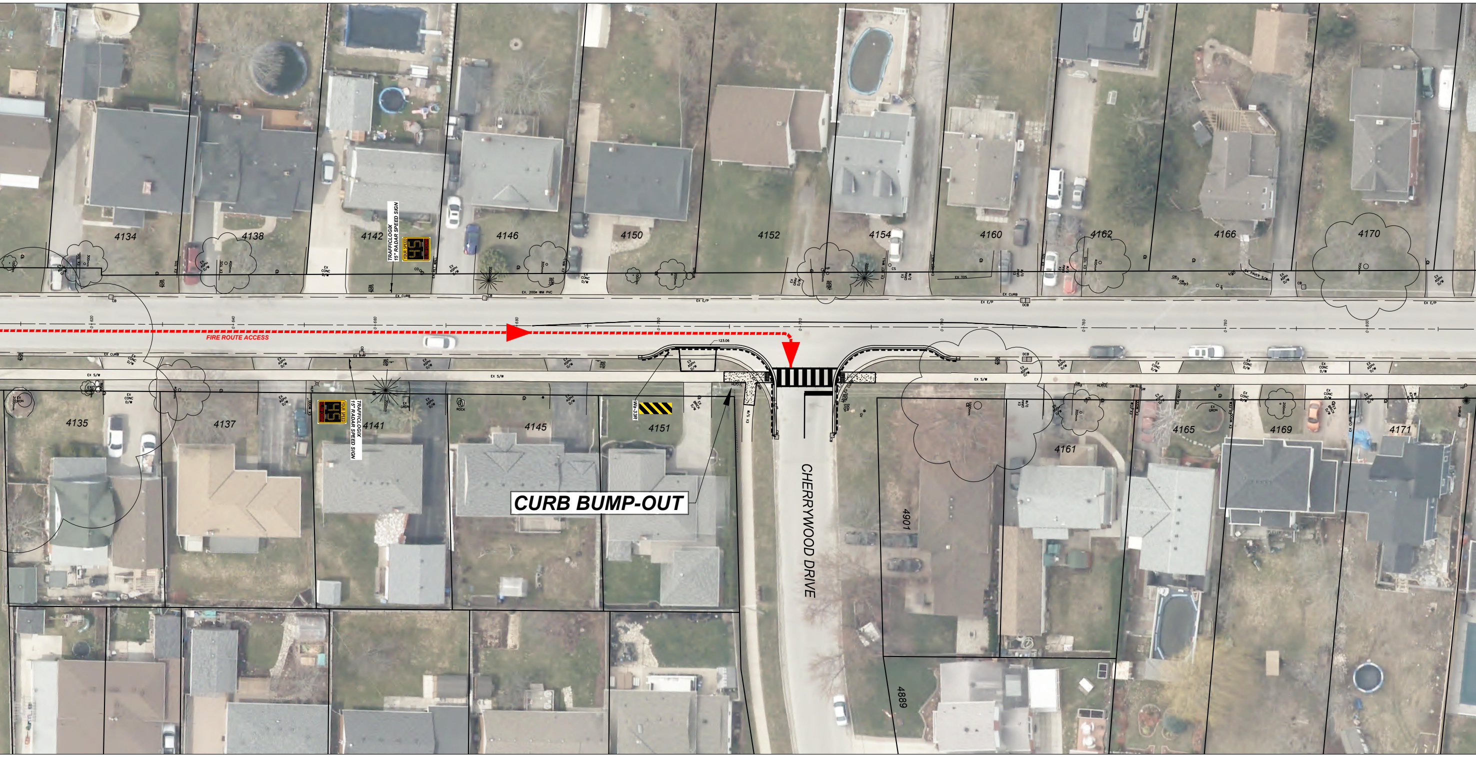
4134
4138
4142
4146
4150
4152
4154
4160
4162
4166
4170
TRAFFICLOGIX 15" RADAR SPEED SIGN
YOUR SPEED
SLOW DOWN
EX CURB
EX. 200ø WM PVC
EX E/P
FIRE ROUTE ACCESS
0+660
0+680
0+700
123.06
EX S/W
Wa-33R
4135
4137
4141
4145
4151
4161
4165
4169
4171
CURB BUMP-OUT
CHERRYWOOD DRIVE
4901
4889

TREET TRAFFIC CALMING DESIGN

UEM
URBAN &
ENVIRONMENTAL
MANAGEMENT INC.
PROFESSIONAL CONSULTING SERVICES

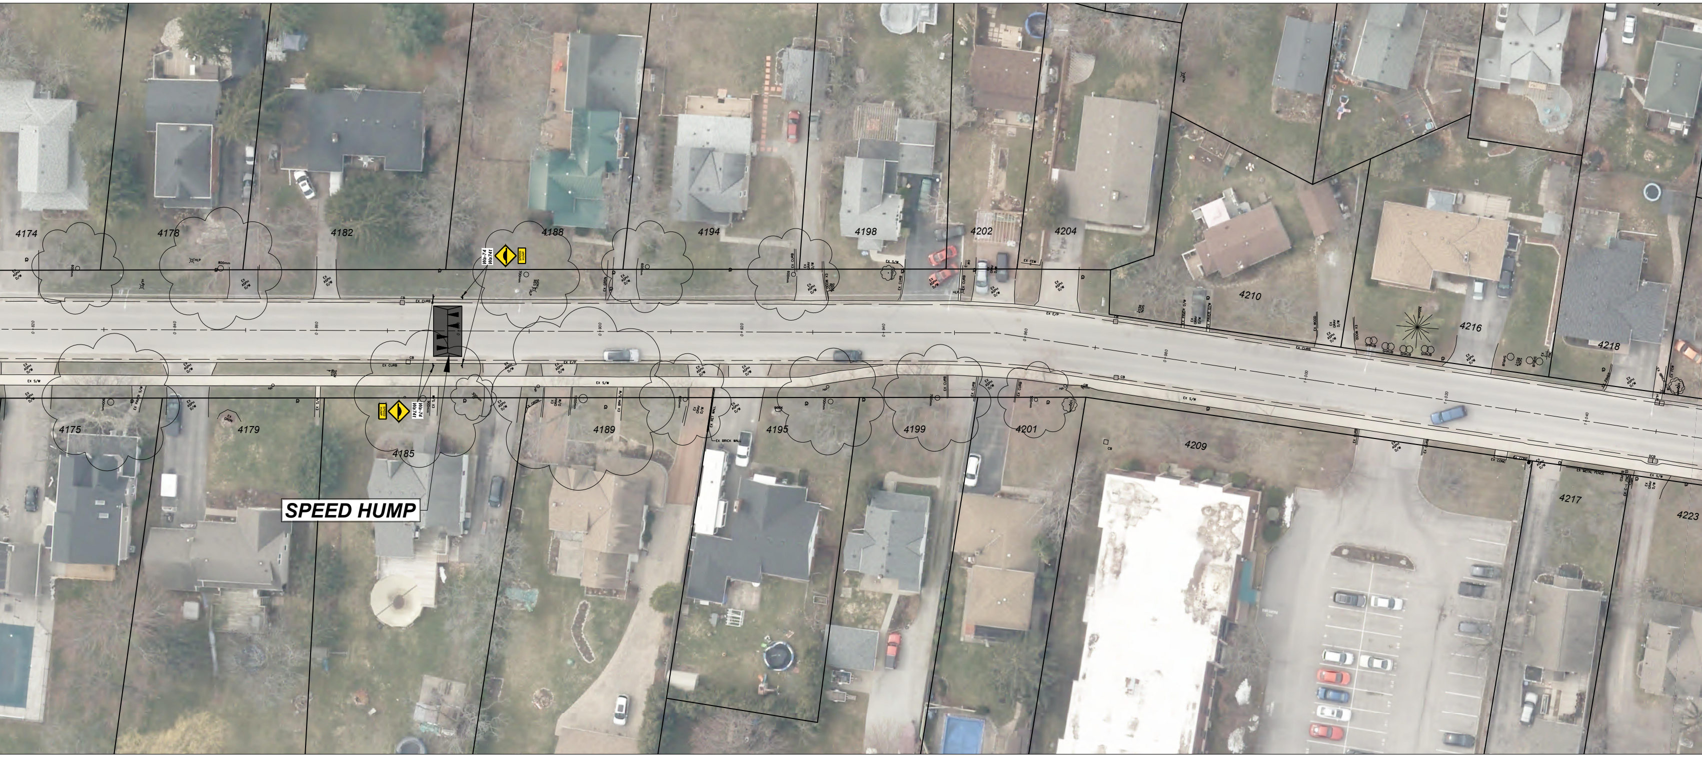
4174
4178
4182
4188
4194
4198
4202
4204
4210
4216
4218
4175
4179
4185
4189
4195
4199
4201
4209
4217
4223
Wa-74
Wa-74t
SPEED HUMP
Wa-74
Wa-74t
SPEED HUMP
CB
EX CURB
CB
EX CURB
EX ASPH D/W
EX S/W
SPEED HUMP

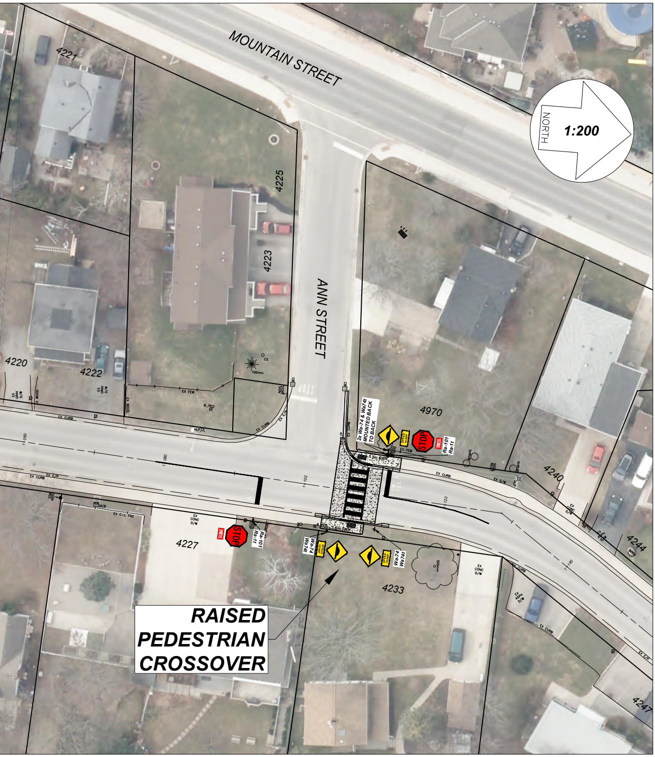
MOUNTAIN STREET
ANN STREET
NORTH
1:200
4221
4225
4223
4220
4222
4970
4240
4244
4227
4233
4247
2x Wa-74 & Wa74t MOUNTED BACK TO BACK
SPEED HUMP
STOP
Ra-101
Ra-1t
Wa-74
Wa74t
1.5m SWK
EX CURB
EX FEW
EX E/P
EX CONC D/W
EX C-L FNC
EX WOOD
EX GRAV D/W
EX ASPH D/W
DICB
CB
STOP SIGN
HLP
B_PED
SHRUB
100mm
300mm
1+060
1+080
1+100
120
1+140

RAISED PEDESTRIAN CROSSOVER