

DETOUR ROUTE SIGNS

DETOUR MARKERS

LEFT



TC-10AL



TC-10BL

DETOUR MARKERS
RIGHT



TC-10C



TC-10BR



TC-10AR

DETOUR-TURN OFF /
DIVERSION Sign

With 2 Flashing Beacons,
ROAD CLOSED Tab Sign
and LOCAL TRAFFIC ONLY Tab Sign



TC-7

TC-7tA

TC-7tB

BARRICADE
TC-53A


DETOUR DESIGNATION Sign

With DETOUR Marker



TC-10 Sign

STREET SECTION CLOSED Sign

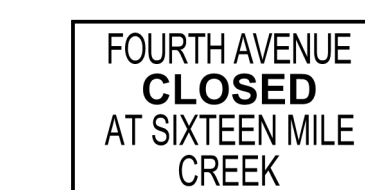

TC-67

STREET SECTION CLOSED Sign



Rb-92

NOTES:

THE CONTRACTOR SHALL BE RESPONSIBLE FOR DETOUR PLAN PREPARATION.


TC-10A MARKERS TO BE INSTALLED 100m IN ADVANCE OF INTERSECTIONS.

TC-10B MARKERS TO BE INSTALLED 10-30m IN ADVANCE OF INTERSECTIONS.

INSTALLATION ON TEMPORARY SUPPORTS AND SANDBAGS FOR STABILITY.

MAX. LATERAL CLEARANCE FROM EDGE OF PAVEMENT TO BE 4.0m.

ADVANCED SIGNAGE TO BE INSTALLED 4 WEEKS BEFORE CONSTRUCTION.

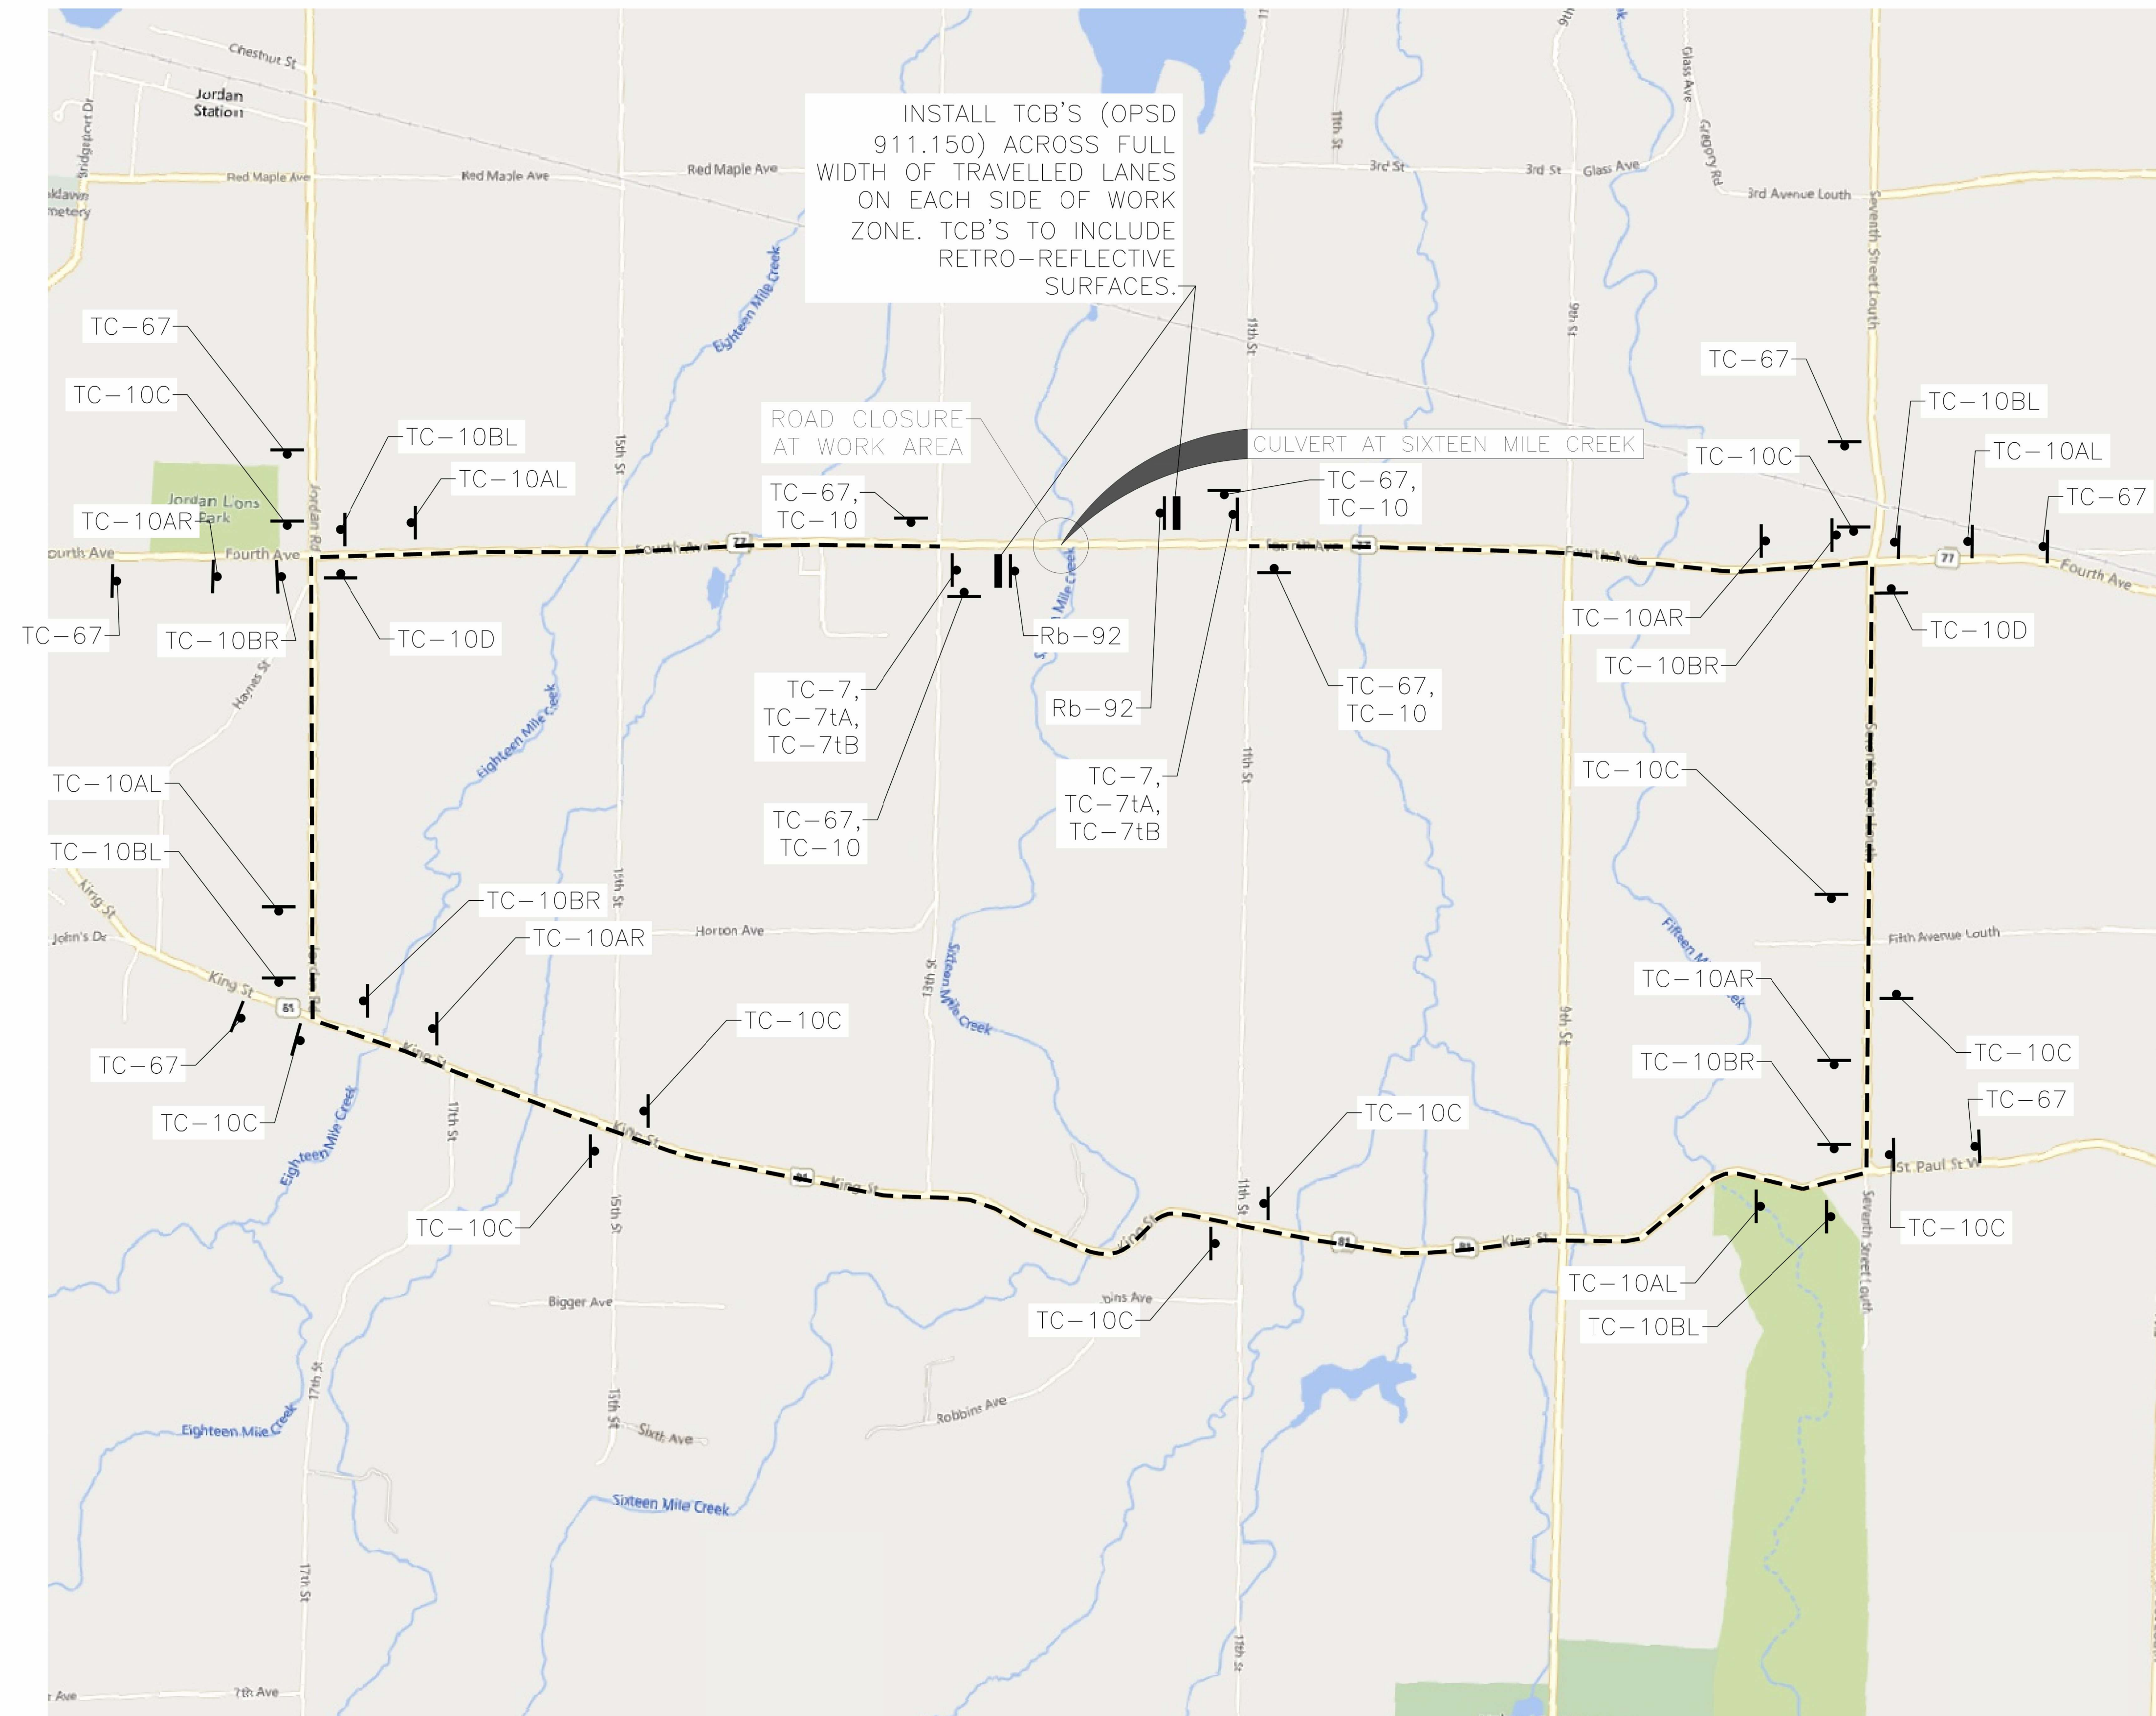

A	ISSUED FOR TENDER	2026-01-23	CC
NO.	REVISION	DATE	INIT.


NOTES/LEGEND

THE POSITION OF POLE LINES, CONDUITS, WATERMANS, SEWER AND OTHER UNDERGROUND AND OVERGROUND UTILITIES AND STRUCTURES IS NOT NECESSARILY SHOWN ON THE CONTRACT DRAWINGS AND, WHERE SHOWN, THE ACCURACY OF THE POSITION OF SUCH UTILITIES AND STRUCTURES IS NOT GUARANTEED BEFORE STARTING WORK, THE CONTRACTOR SHALL INFORM HIMSELF OF THE EXACT LOCATION OF ALL SUCH UTILITIES AND STRUCTURES AND SHALL ASSUME ALL LIABILITY FOR DAMAGE TO THEM.

2. PROPERTY LINES WERE PLOTTED USING REGISTERED PLANS AND BARS LOCATED IN THE FIELD. TO VERIFY THE ACCURACY OF THESE PROPERTY LINES, A LEGAL SURVEY SHOULD BE PERFORMED PRIOR TO CONSTRUCTION.

2. PROPERTY LINES WERE PLOTTED USING REGISTERED PLANS AND BARS LOCATED IN THE FIELD. TO VERIFY THE ACCURACY OF THESE PROPERTY LINES, A LEGAL SURVEY SHOULD BE PERFORMED PRIOR TO CONSTRUCTION.

DRAFTING	IA
DESIGN	GW
CHECKED BY	JK
APPROVED BY	CC

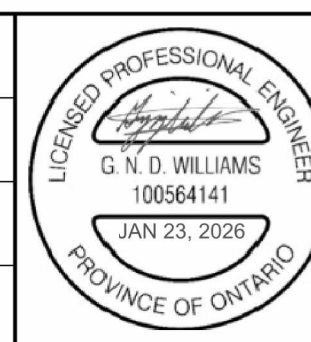

Niagara Region
PUBLIC WORKS

**4th AVE SLOPE STABILIZATION
(STRUCTURE No. 077310)
REGIONAL ROAD 77 (11th ST TO 13th ST)
IN TOWN OF LINCOLN**

DETOUR PLAN

CONSULTANT FILE No. 12591018	
DATE	2026-01-23
SCALE	Horiz. 1:200m
REF. No.	2026-T-1
DWG No.	C-001
REV.	A

DRAWING FILE: N:\CA\st catharines\Projects\662\12591018\14 CADD\Drawings\Civil\Sheets\12591018-C-001-DETOUR-PLAN.DWG PLOTTED: Jan 21, 2026 - 11:30am PLOTTED BY: gwilliams